
2011 0300

EXISTING FRONT WEST ELEVATION.

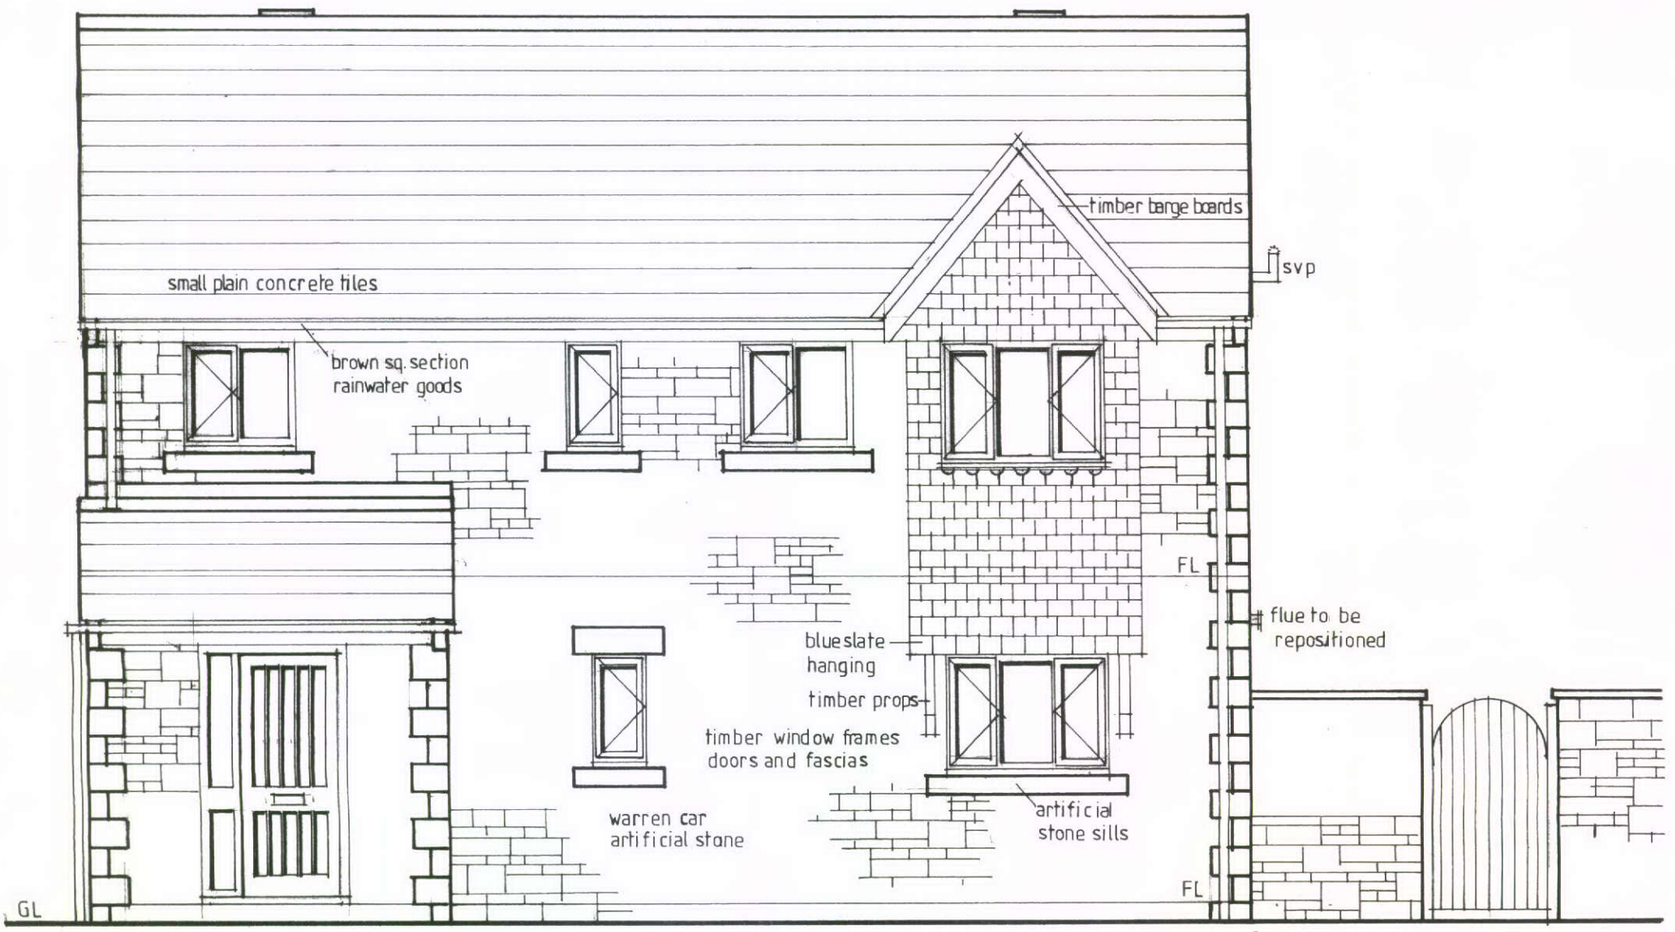

EXISTING GABLE SOUTH ELEVATION.

