EXISTING LAYOUT PLANS FOR 78 ST MARY'S ROAD GLOSSOP

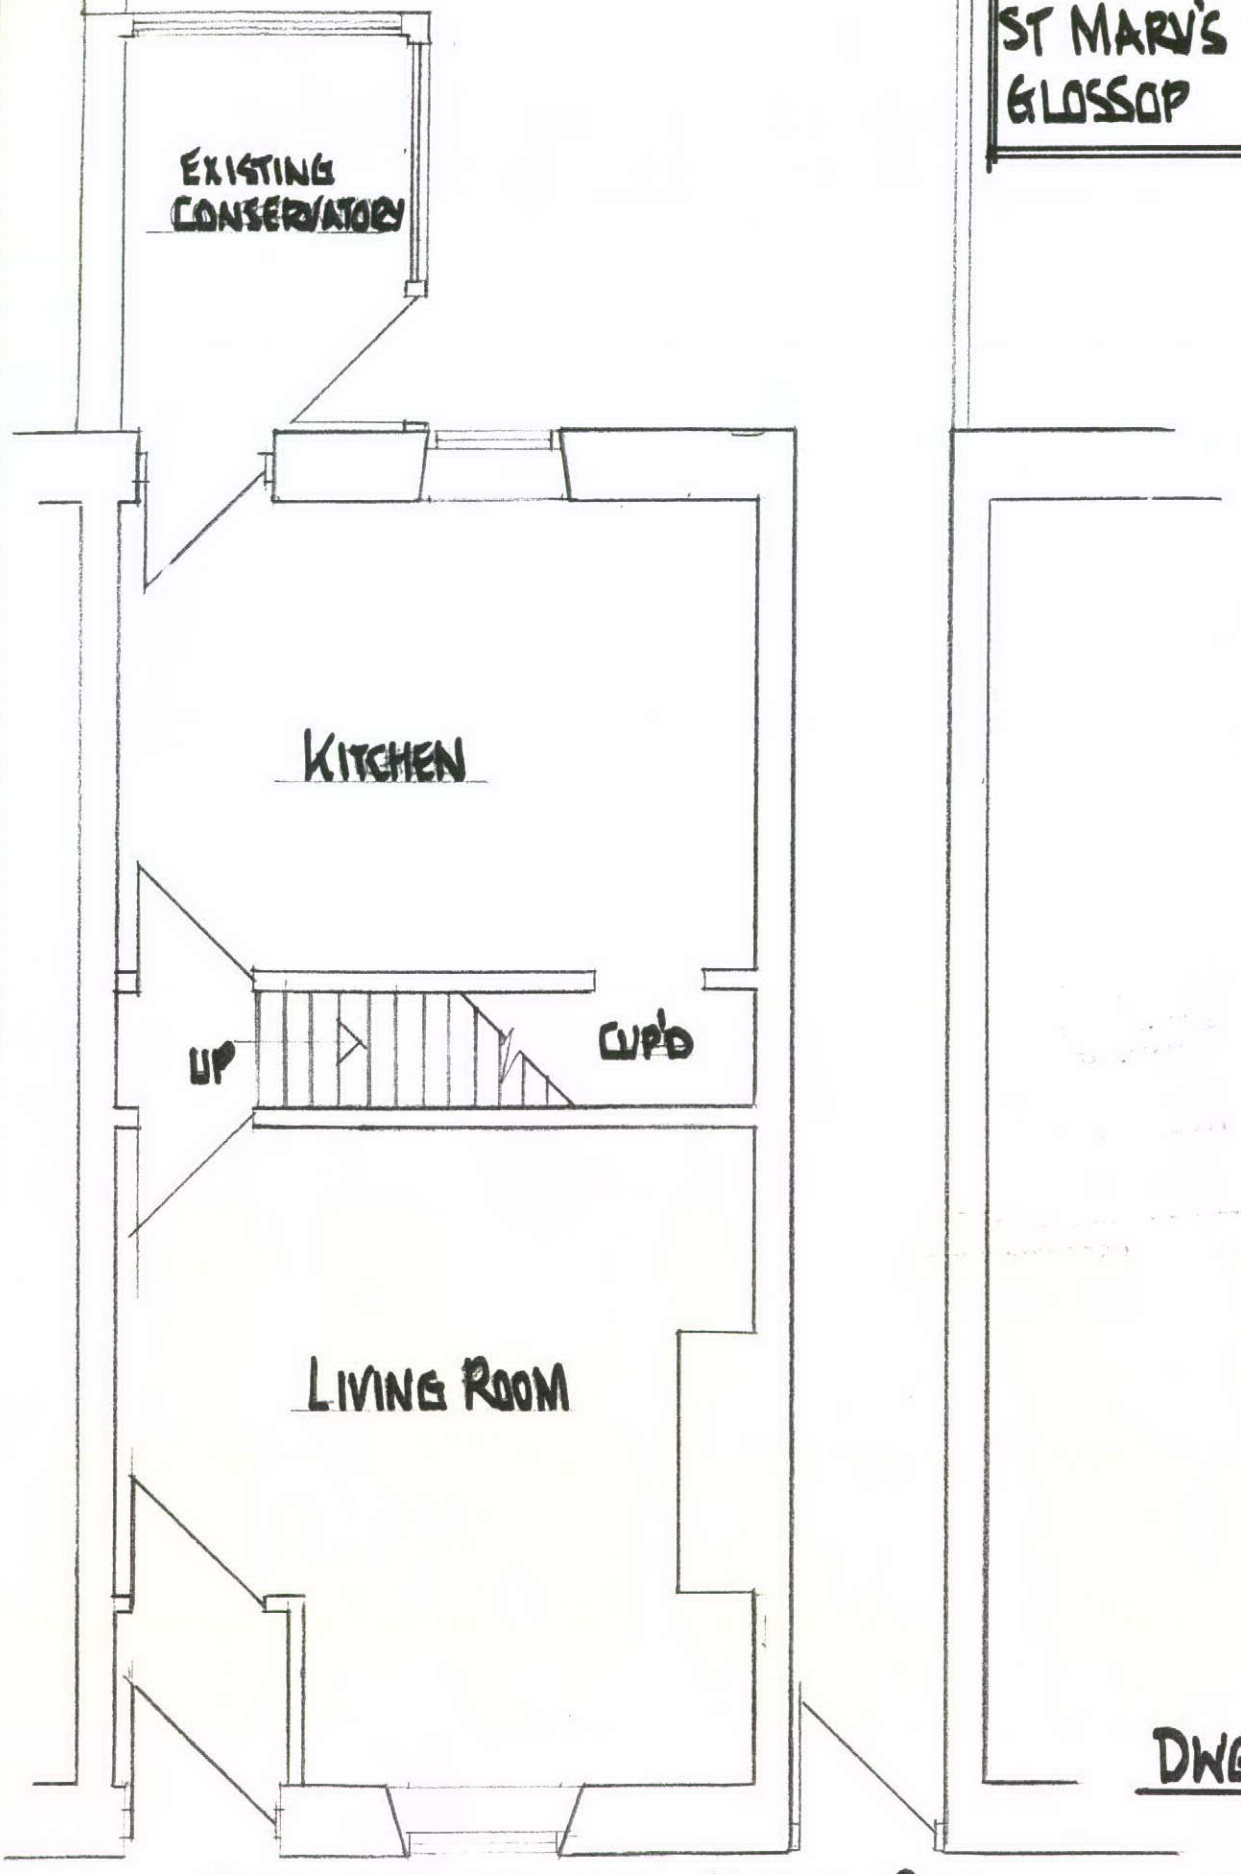


DWG 1

EXISTING GROUND FLOOR PLAN – SCALE 1:50