FPNO 2011/0304

PROPOSED SINGLE STOREY REAR EXTENSION @ 78 ST MARY'S RD. GLOSSOP FOR MR A. BRAY

EXISTING LAYOUT/ELEVATION

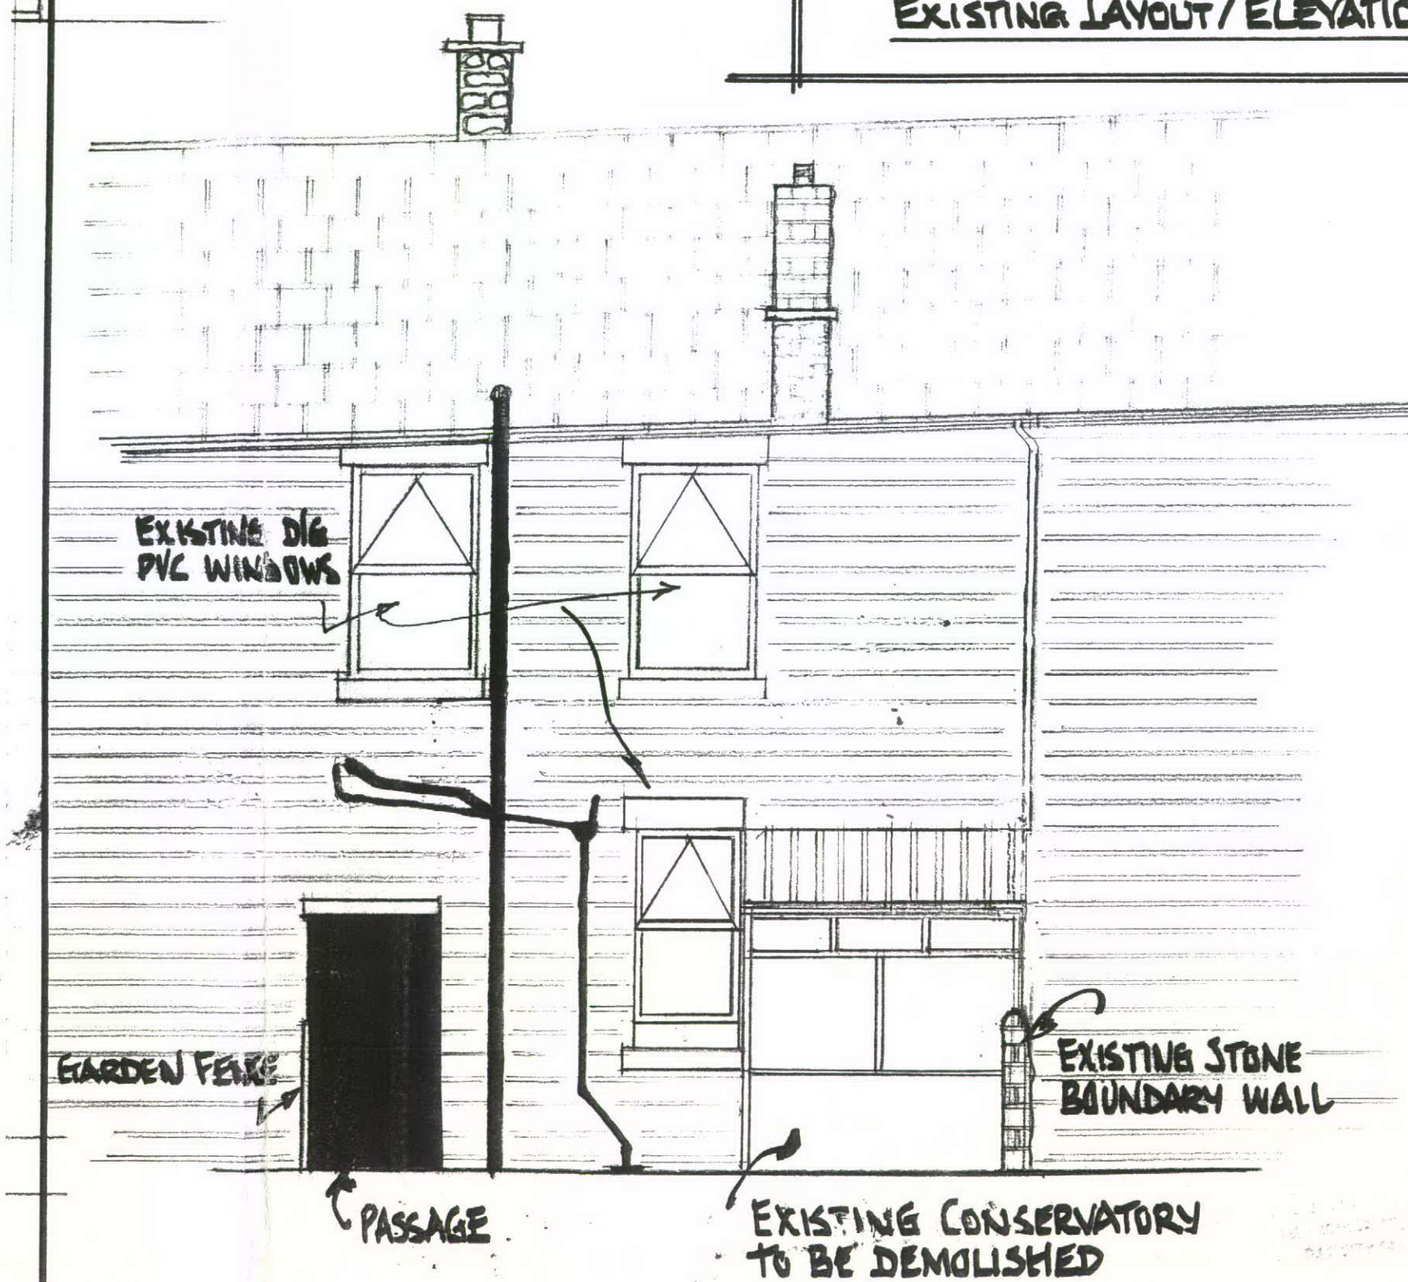

EXISTING REAR ELEVATION SCALE 1:50 DWG 2