

PROPOSED SINGLE STOREY REAR EXTENSION @ 78 ST MARY'S RD. GLOSSOP FOR MR. A. BRAY

PROPOSED LAYOUTS/ELEVATION

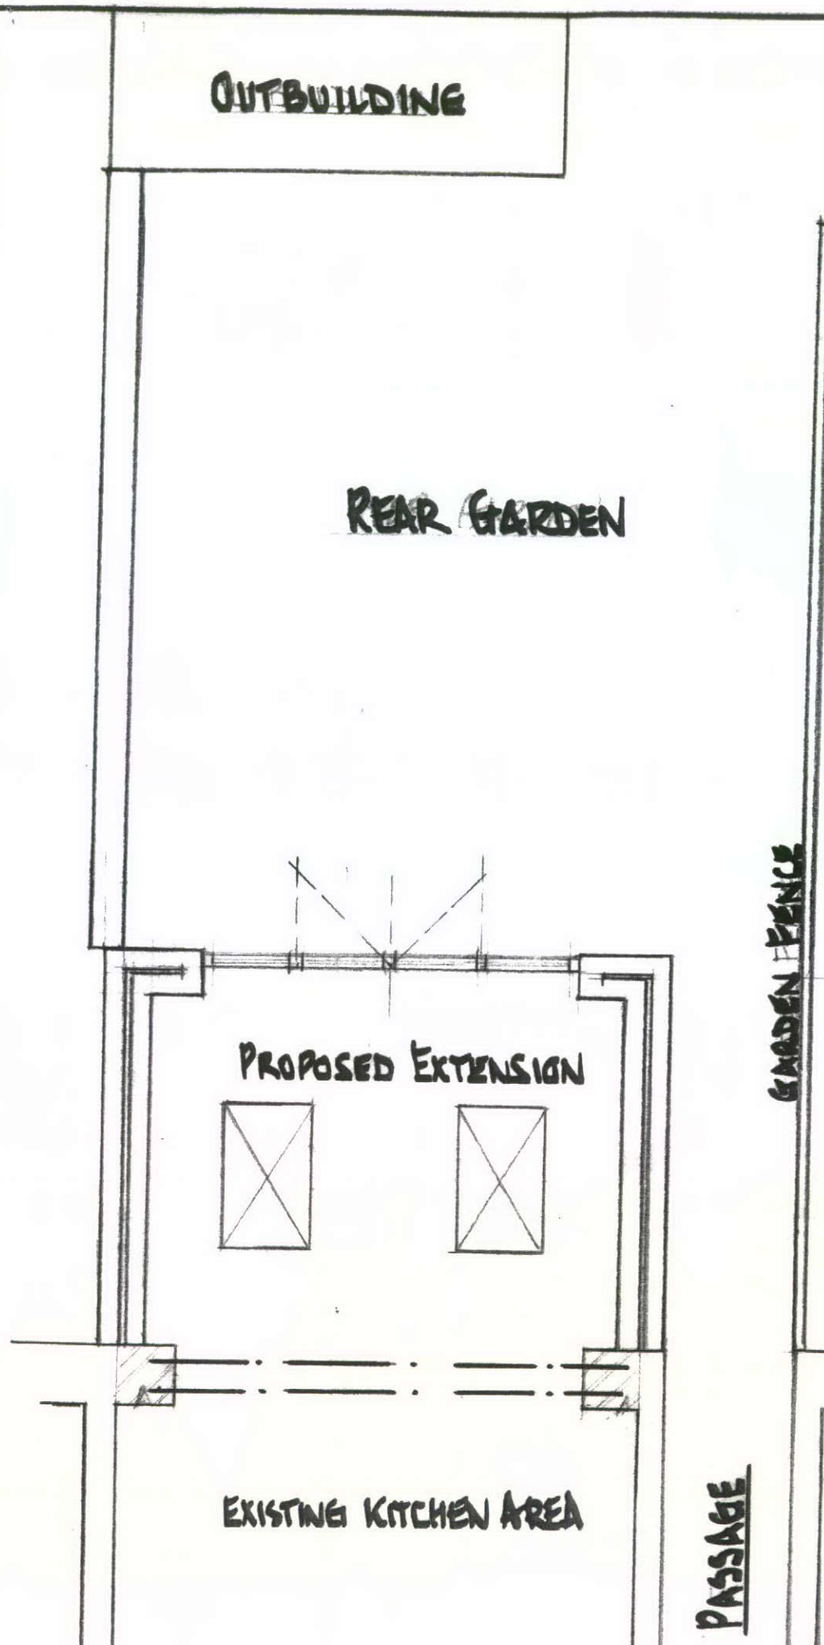

PROPOSED G/F LAYOUT - SCALE 1:50

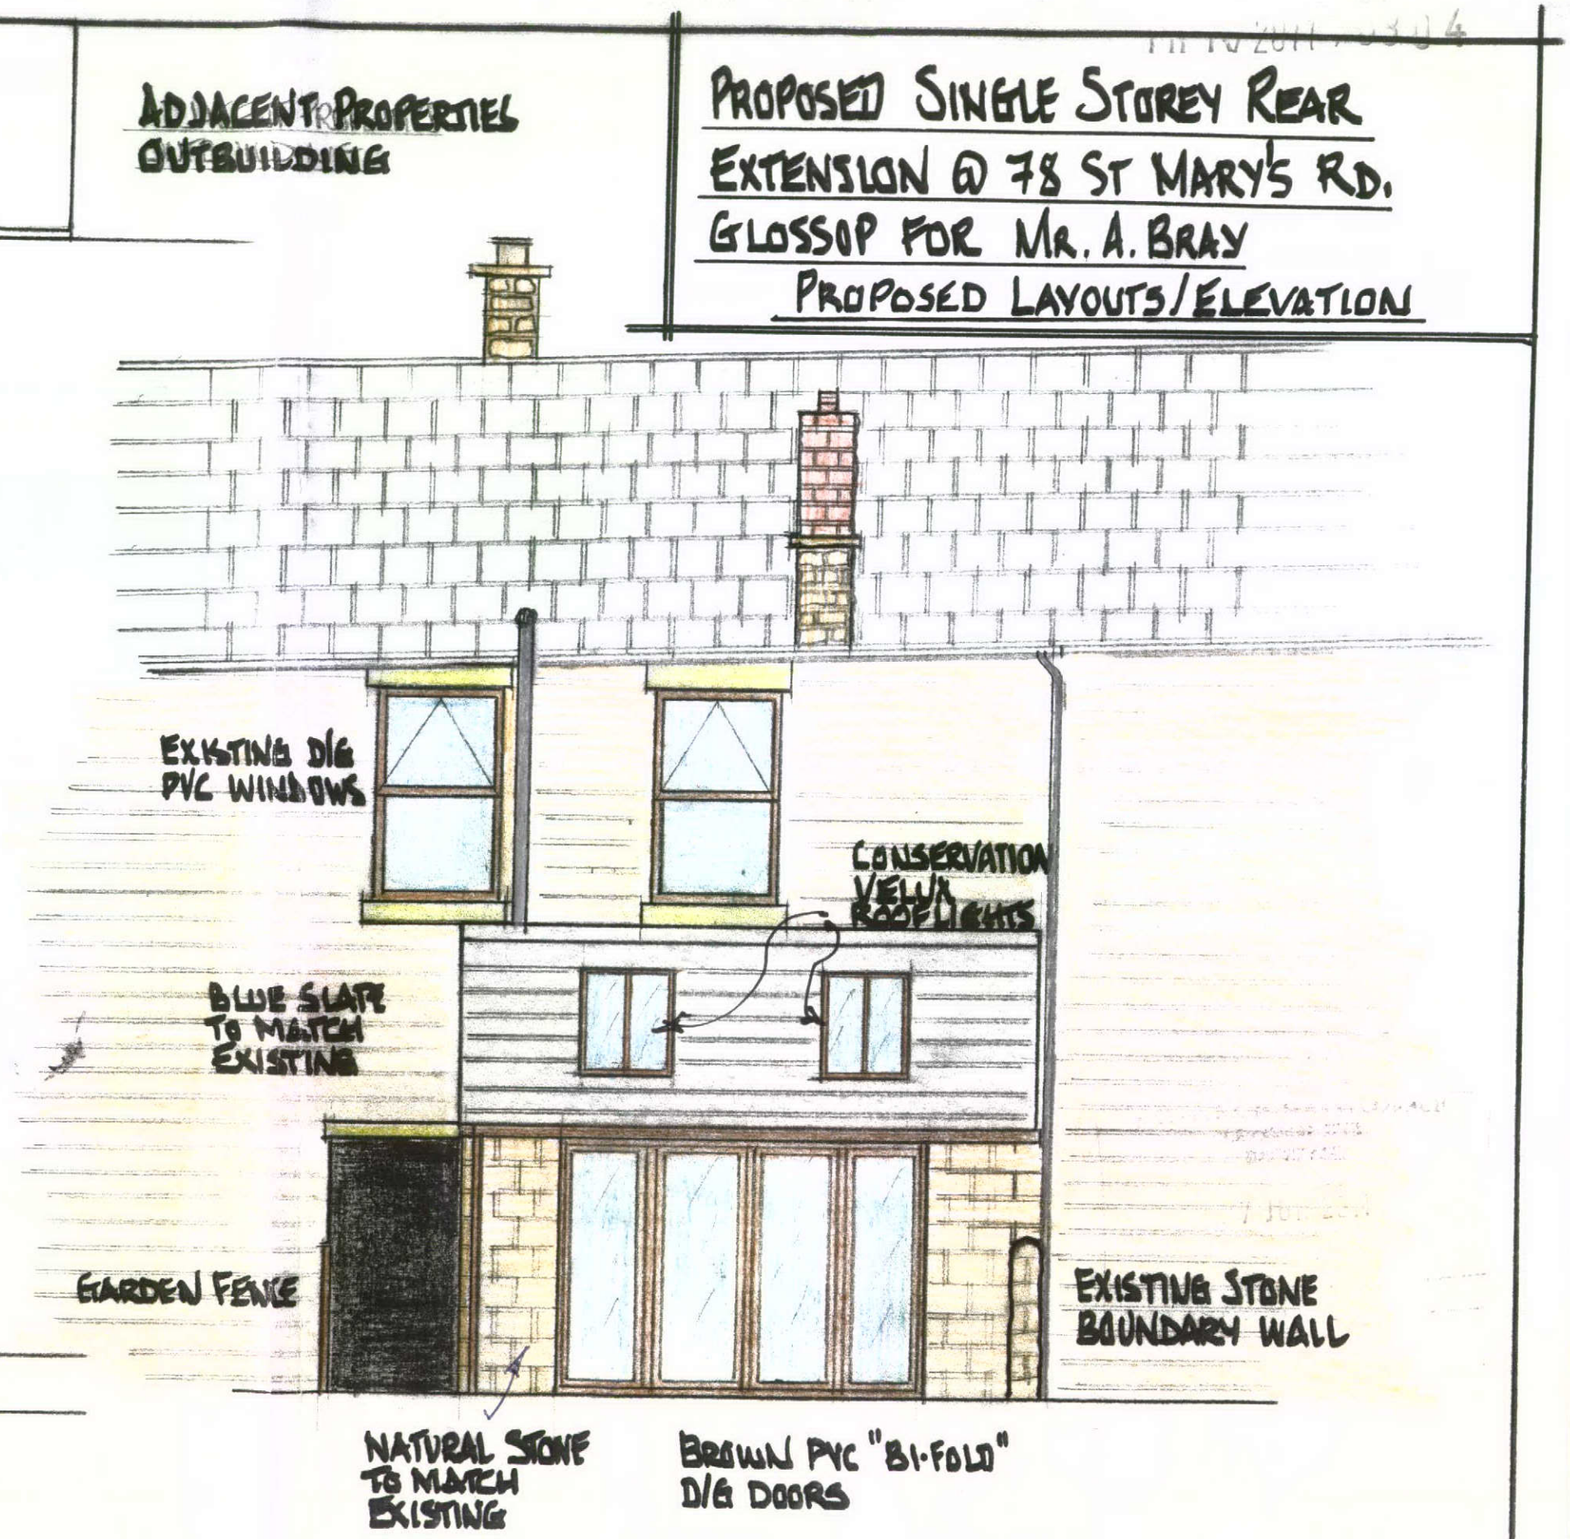

PROPOSED REAR ELEVATION SCALE 1:50 DWG 3