PROPOSED SINGLE STOREY REAR EXTENSION @ 78 ST MARY'S RD. GLOSSOP FOR MR. A. BRAY

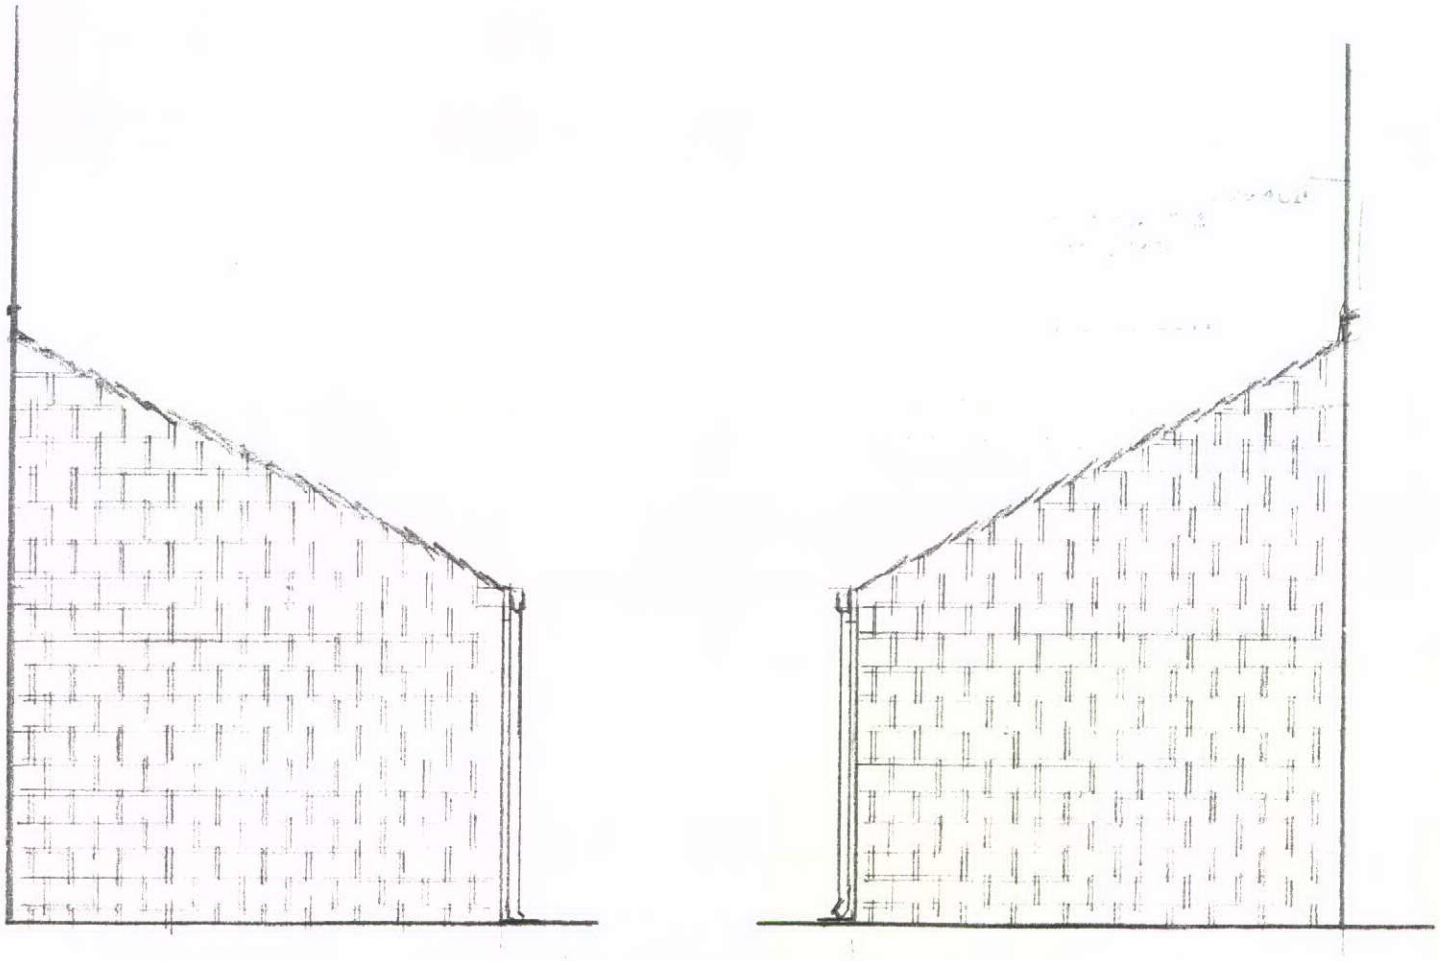

PROPOSED SIDE ELEVATIONS ~ SCALE 1:50

DWG 4