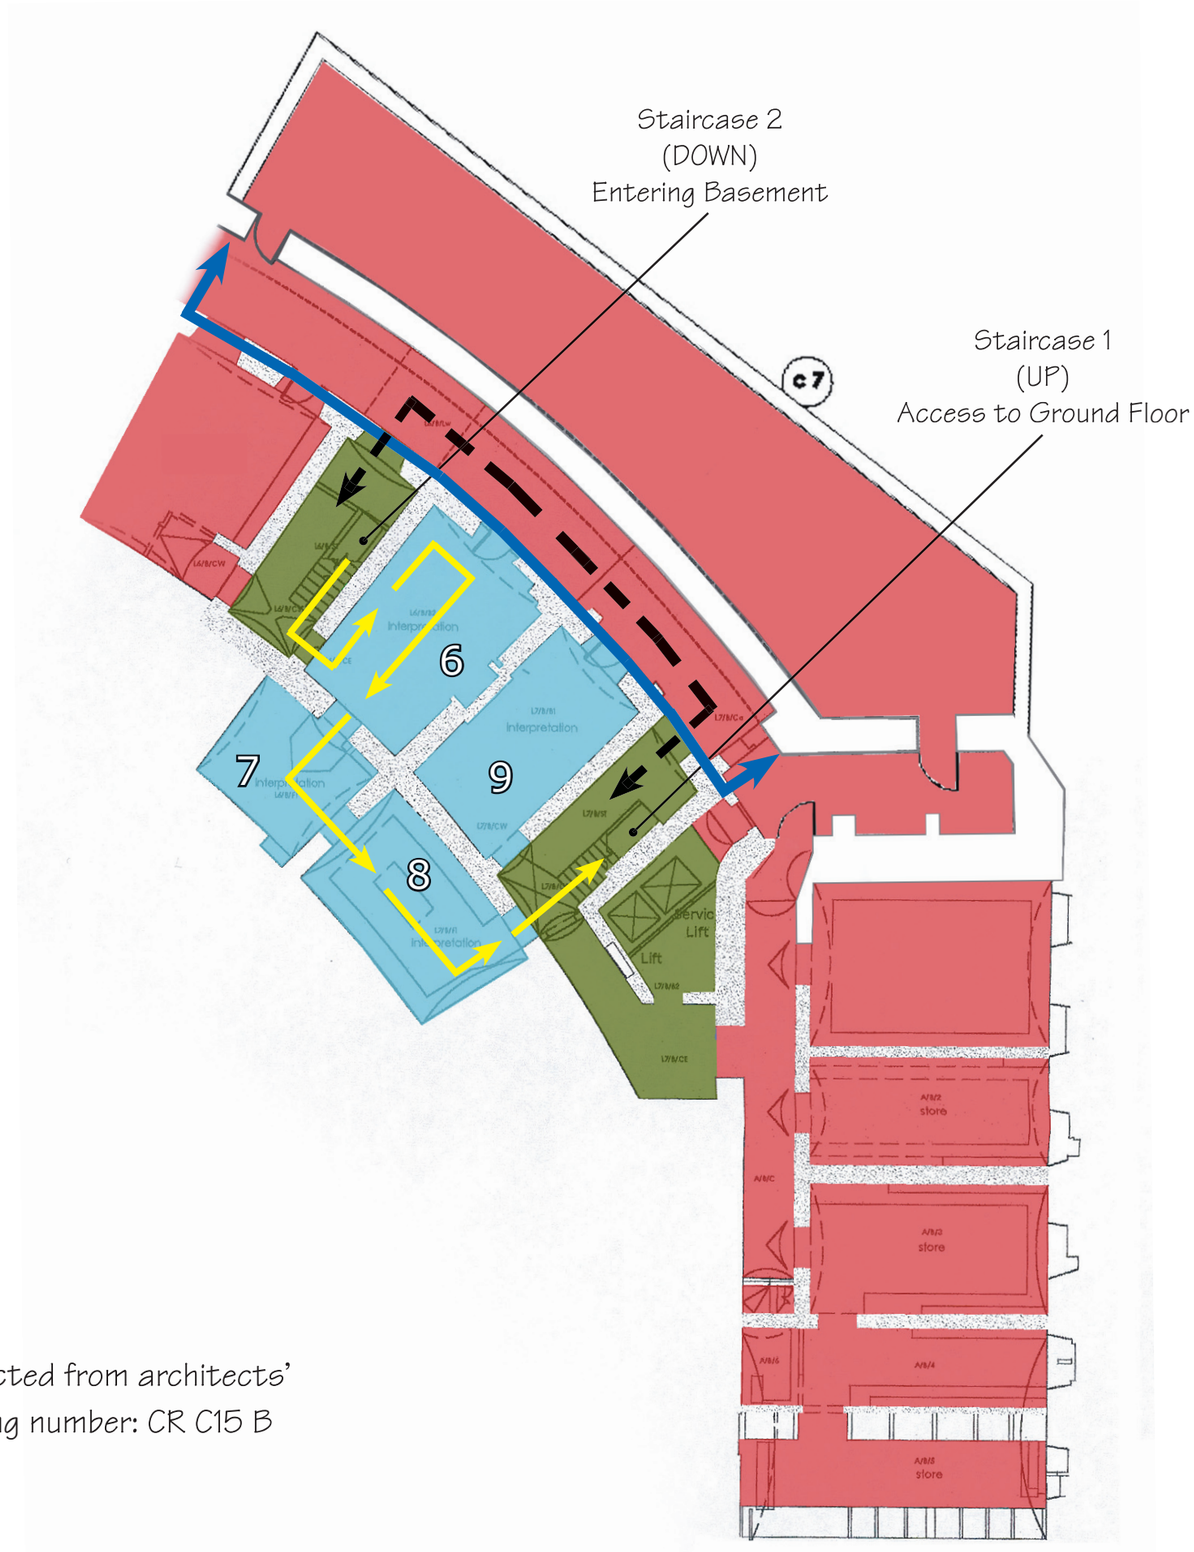

Extracted from architects' drawing number: CR C15 B

Basement Floor Plan showing Visitor Flow
Scenario 2: Extended Tour

Key:

- Visitor Flow
- Secure Boundary between Hotel and Visitor Areas
- Potential Accessible Route
- Interpretation Areas
- Visitor circulation and services
- Rooms not accessible to public

6) Basement Room 1
7) Basement Room 2
8) Basement Room 3
9) Basement Room 4

PLB

PLB Consulting Ltd,
Dovecote Stables,
Swinton Grange Courtyard,
Swinton,
Malton,
North Yorkshire,
YO17 6QR.

www.plbltd.com

Title:
Basement Floor Plan showing Visitor Flow (Scenario 2)

Scale:	Date:
N.T.S	10.3.06

Dwg:	Revision:
5345.01.02	**D**