HPK/2011/0289

THIS DRAWING IS NOT TO BE COPIED OR REPRODUCED
WITHOUT THE PRIOR WRITTEN CONSENT OF PLANMART LTD.

RECEIVED
02 JUN 2011



Front (East) elevation.



Side (South) elevation.



Rear (West) elevation.

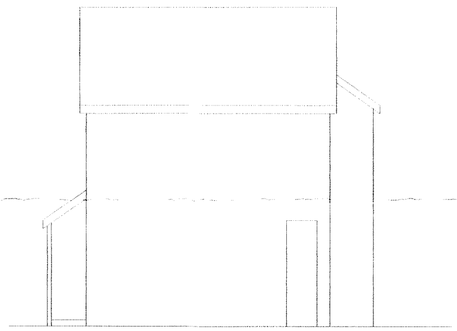

Side (North) elevation.

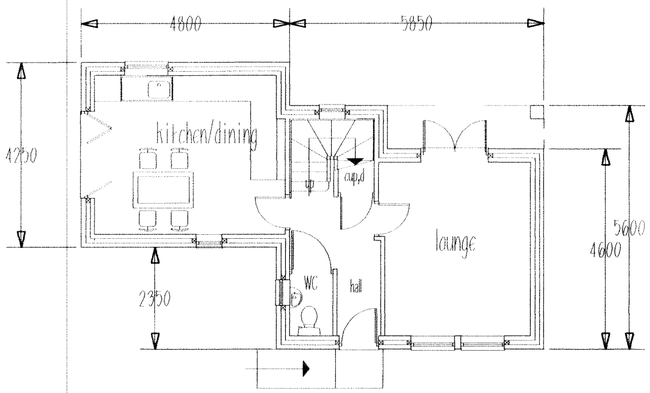

Ground floor plan.

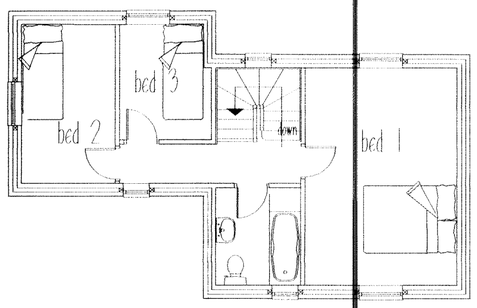

First floor plan.

PLANMART

Client:

Mr. J. Holden,
42 Kensington Drive, Sheffield. S10 4NF.

Project:

Proposed detached dwelling on land behind 128 Sheffield Road,
Glossop. SK13 8QL

Title:

Plans and elevations of dwelling.

Scale: 1:100	A2 sheet.
Drawn: MH	Date: May 2011
Project no.: 2384	Drawing no.: 2384-3

PLANMART LIMITED
53A High St. West, Glossop,
Derbyshire SK13 8AZ.
Tel: 01457 863153 E mail: planmart@btconnect.com