THIS DRAWING IS NOT TO BE COPIED OR REPRODUCED
WITHOUT THE PRIOR WRITTEN CONSENT OF PLANMART LTD.

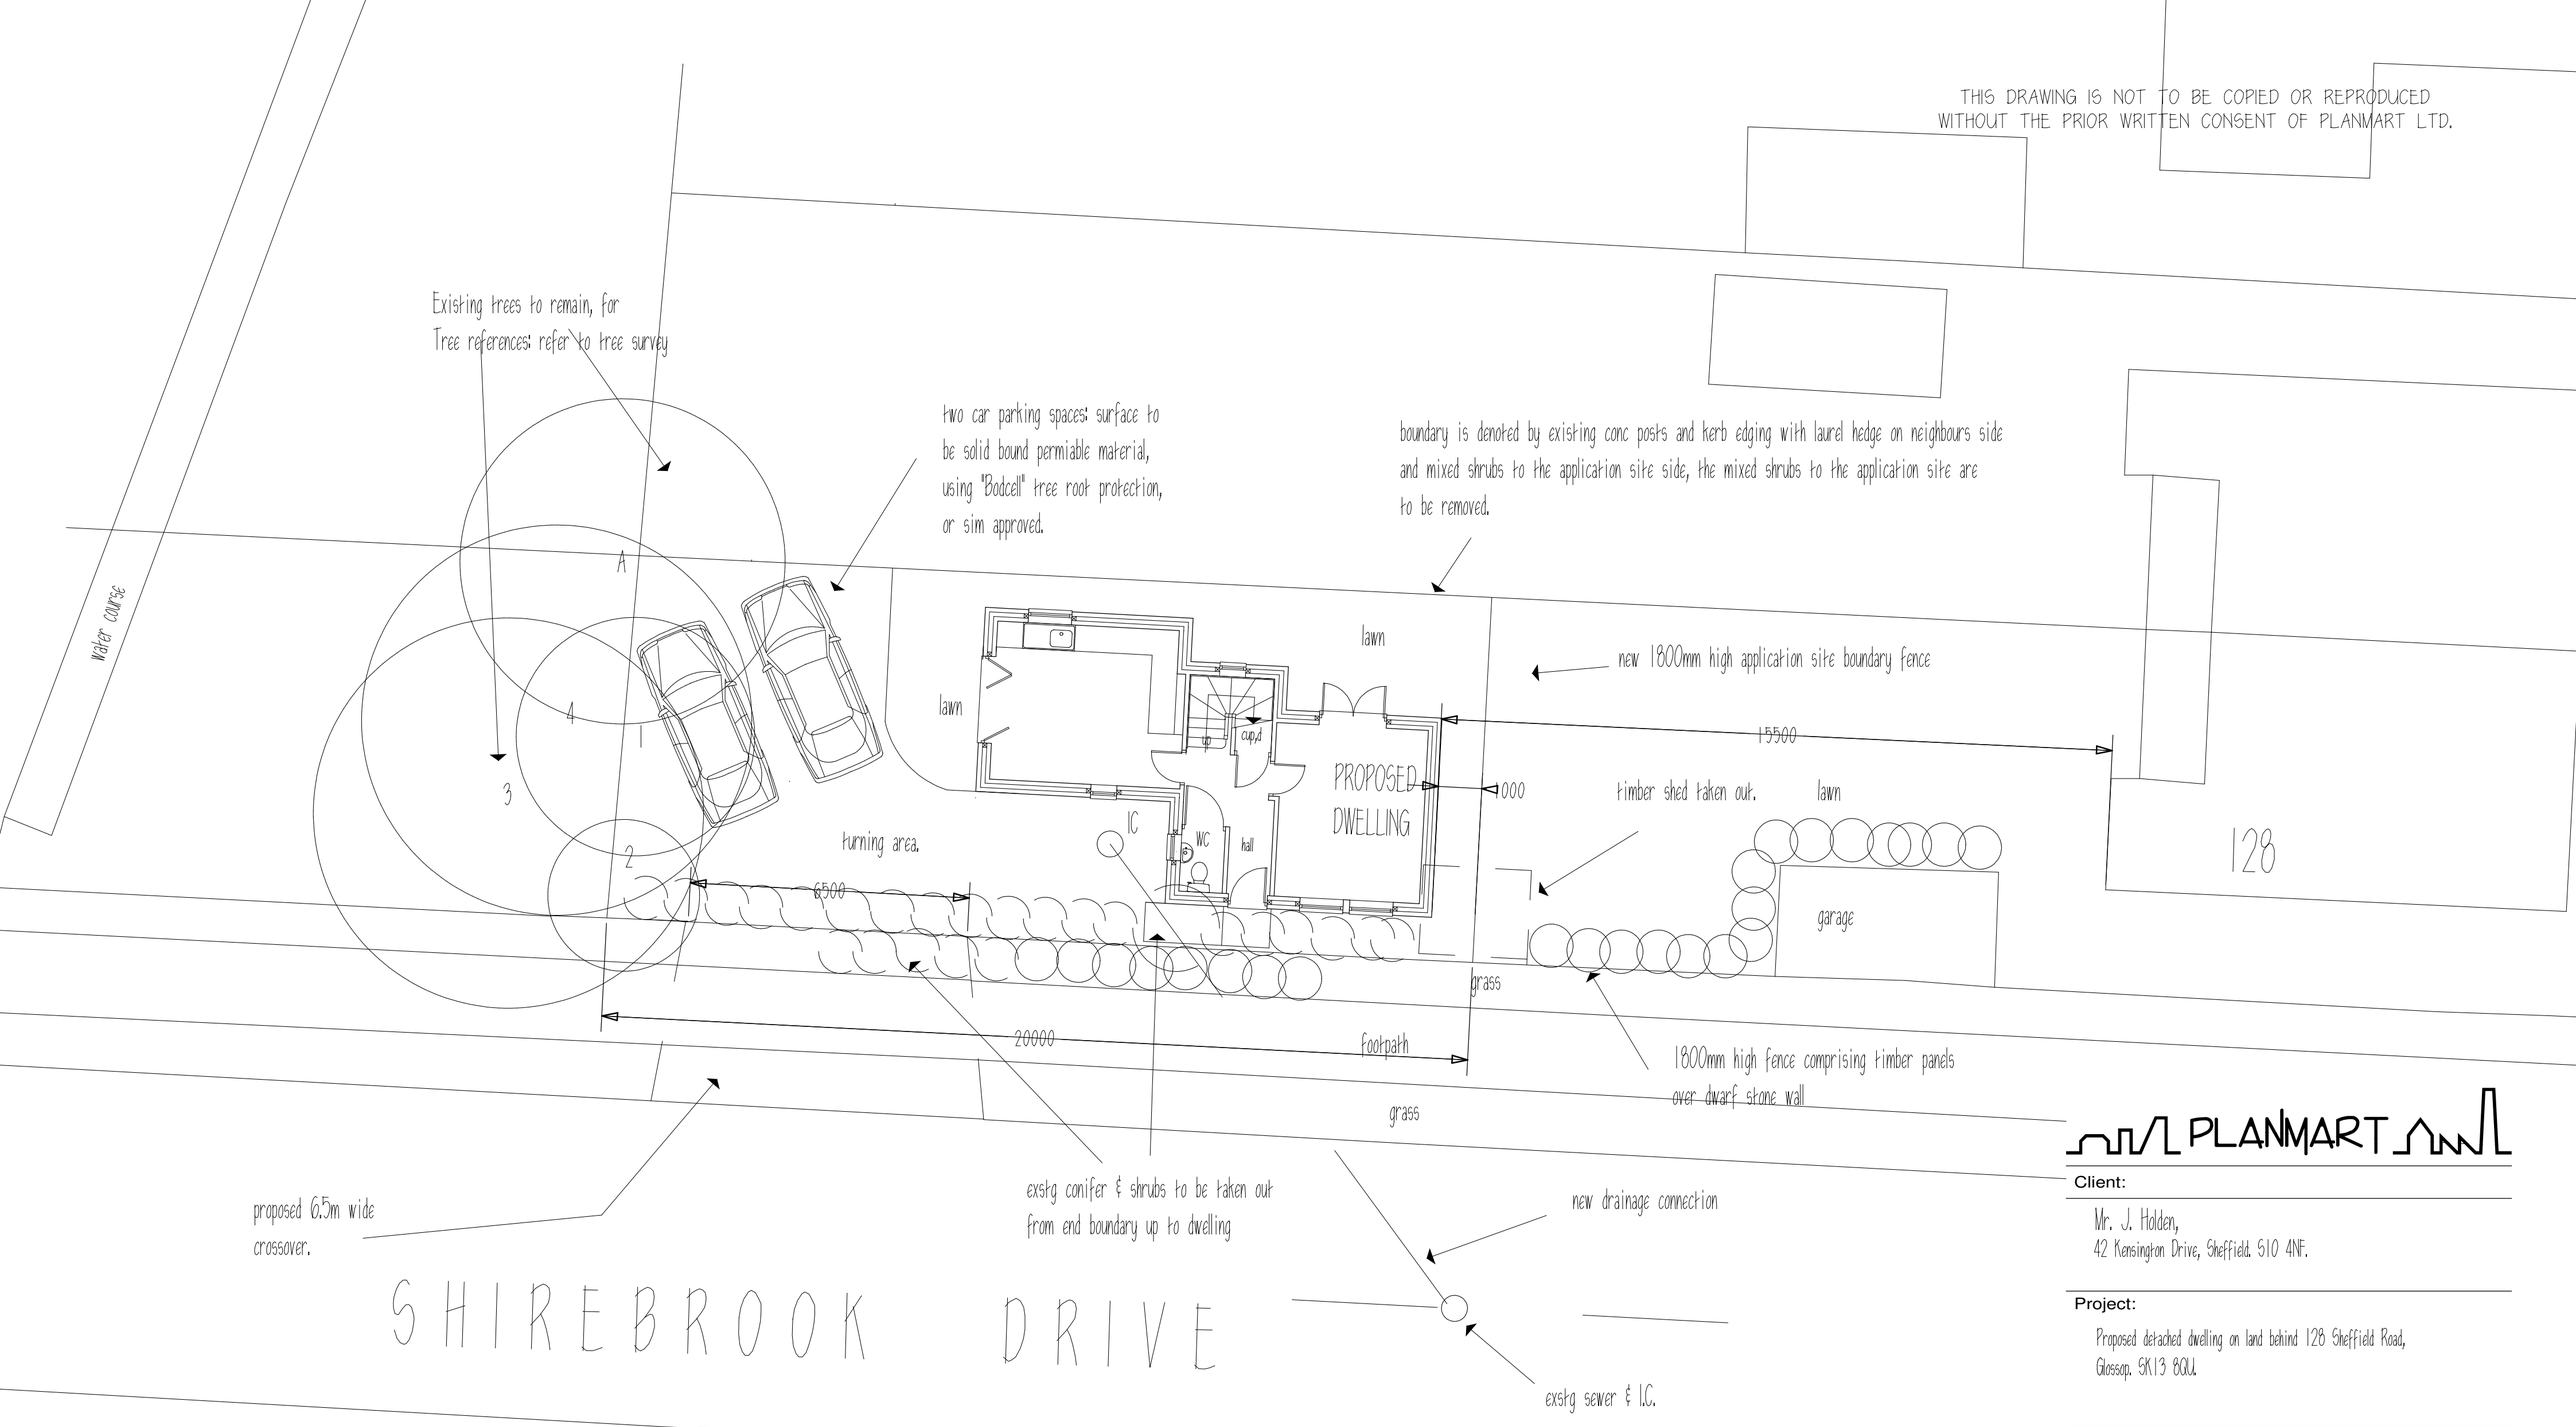

REVISIONS:
A. Rear/end boundary revised. 5.5.2011

PLANMART

Client:
Mr. J. Holden,
42 Kensington Drive, Sheffield. S10 4NF.

Project:
Proposed detached dwelling on land behind 128 Sheffield Road,
Glossop. SK13 8QU.

Title:
Site plan.

Scale: 1:100 A2 sheet.

Drawn:	Date:
MH	May 2011
Project no.: 2384	Drawing no.: 2384-2A

PLANMART LIMITED
53A High St. West, Glossop,
Derbyshire SK13 8AZ.
Tel: 01457 863153 E mail: planmart@btconnect.com