This drawing is the Copyright of SJ Design Limited.
All dimensions must be checked on site and not scaled from this drawing.
All materials and workmanship are to be in accordance with prevailing British Standards, Codes of Practice, Building Regulations, manufacturers and federation recommendations and all to the complete satisfaction of SJ Design Limited.

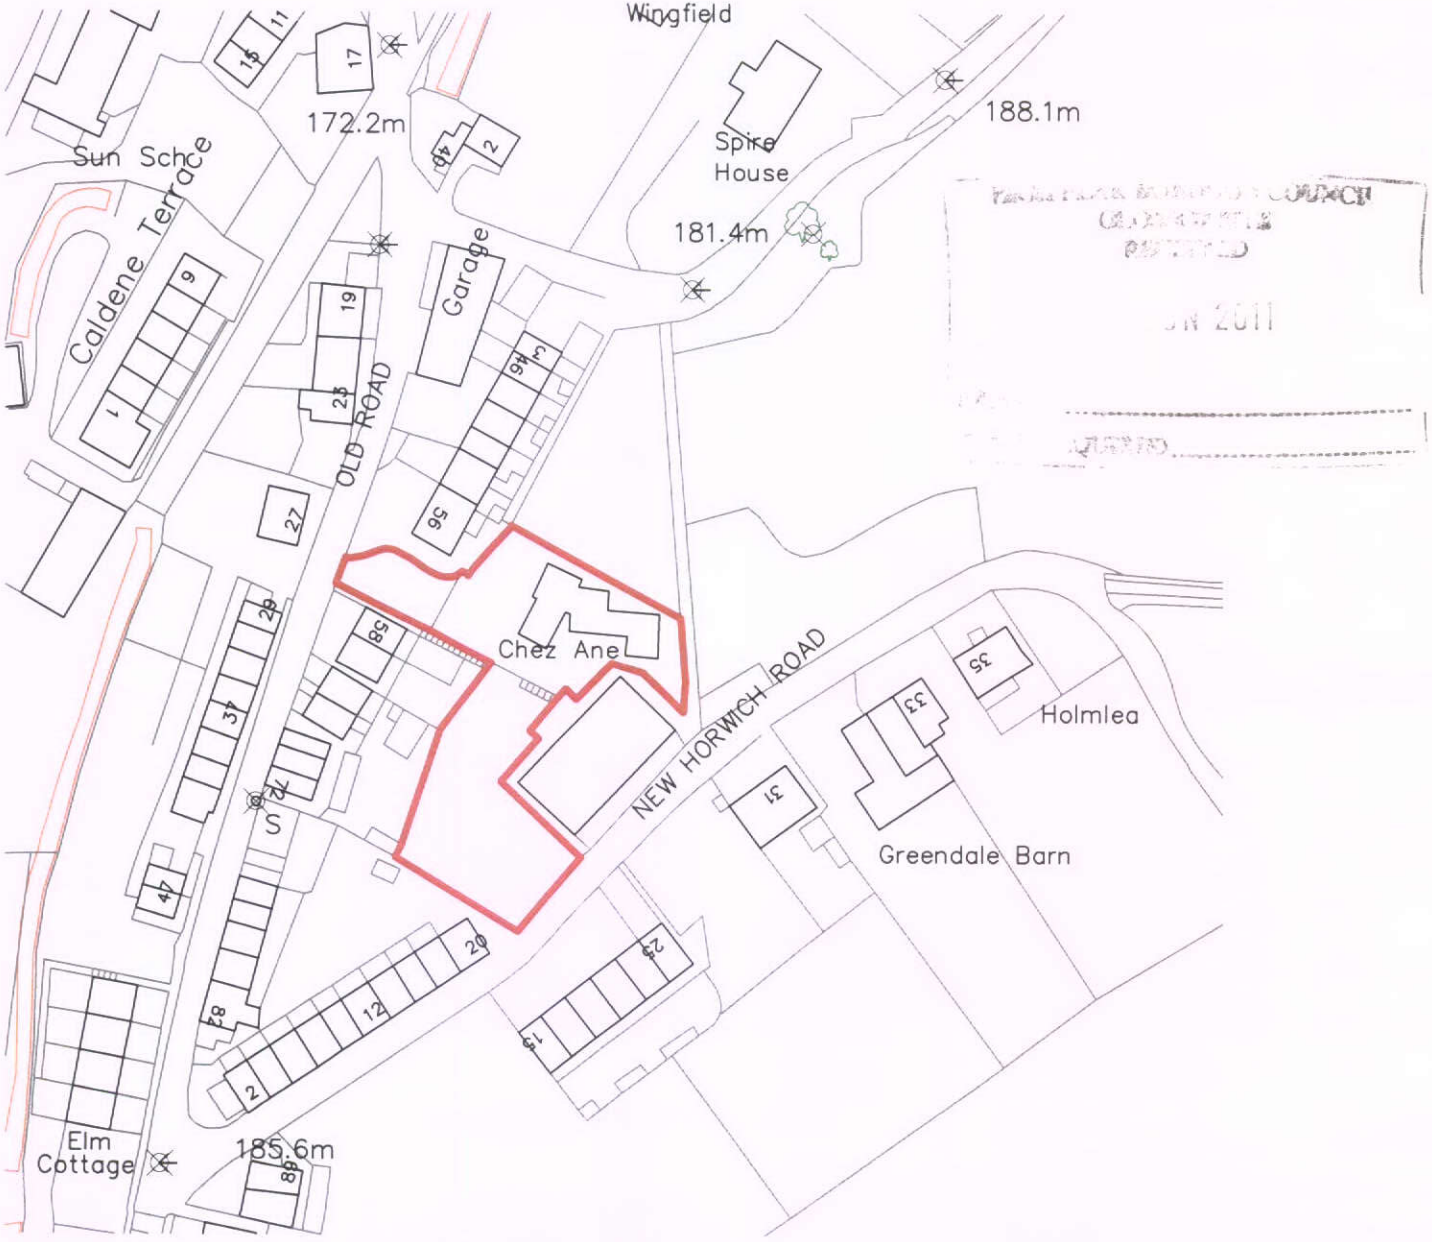

Planning

REV	DATE	DETAIL

SJ DESIGN LTD

Building Design & Surveying Consultants
The Old Co-Op Building, Church Street,
Hayfield, High Peak SK22 2JE
Tel:01663 742903 Fax:01663 751247
Mobile: 07984 007 087 Email: info@sjdesign.net
www.sjdesign.net

Client
Mr & Mrs Thompson

Job Title
Proposed new access at
Chez Ane
Old Road
Whaley Bridge
High Peak
SK23 7HS

Drawing Title
Location Plan

Scale
1:1250 @ A4

Date
March 2011

Drawn by
SJ

Drawing No.
100

Rev.