


HPK/2011/0310

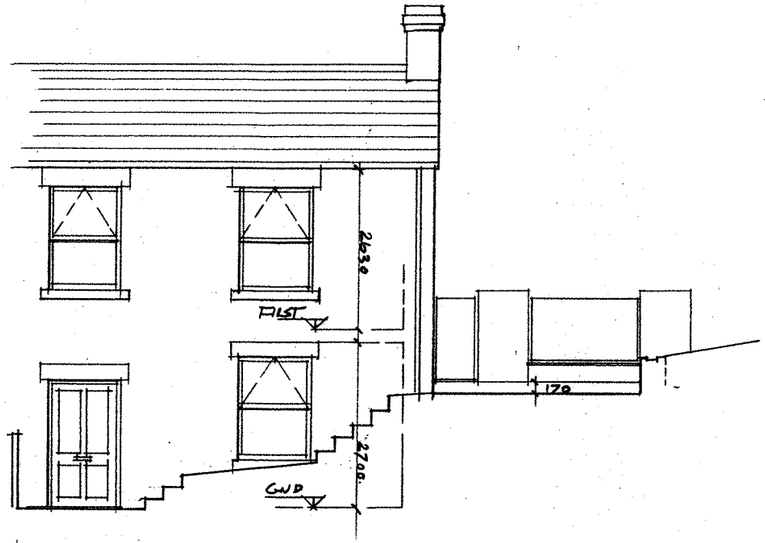


SECTION A-A
N.E. ELEVATION

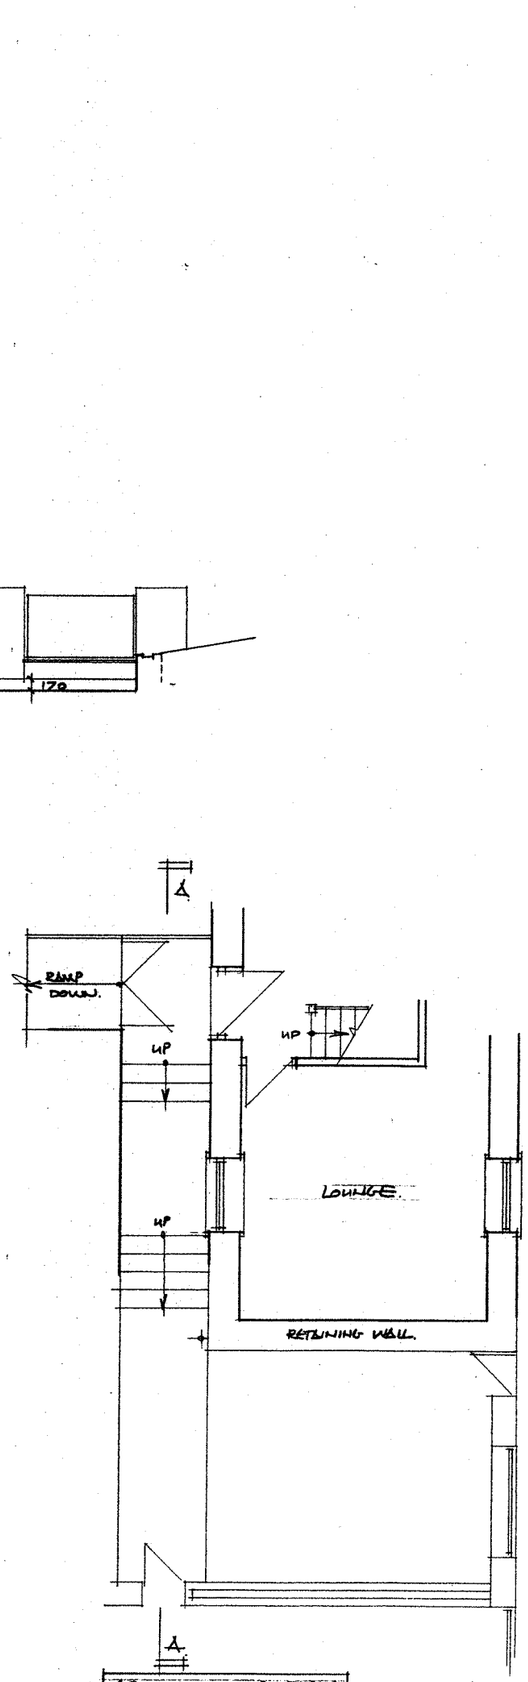

GROUND FLOOR PLAN

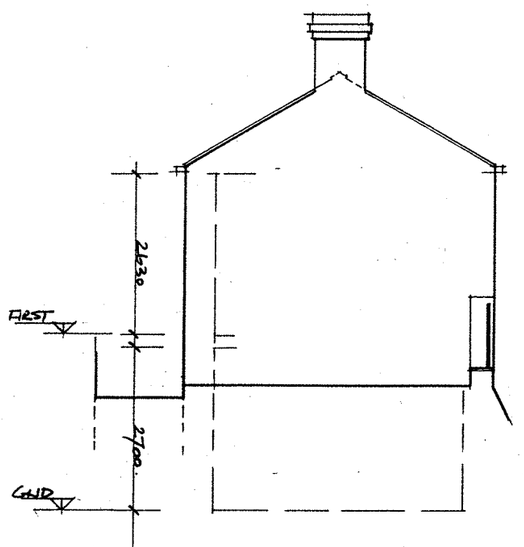

SECTION B-B
N.W. ELEVATION

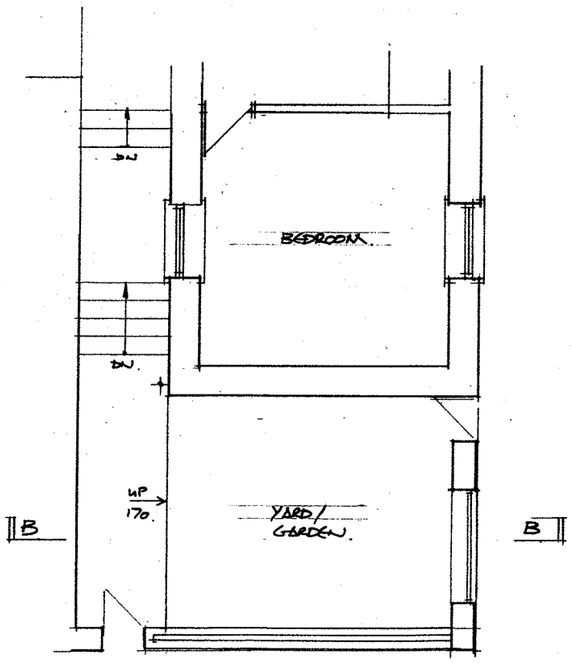

FIRST FLOOR PLAN

CLIENT: MRS J. CHADWICK.

PROJECT: 20B MARKET STREET NEW MILLS

TITLE: SURVEY AS EXISTING

A P DESIGN
ARCHITECTS AND PLANNING CONSULTANTS
4 KINDER VIEW, NEW MILLS, HIGH PEAK SK22 4DB
TEL 01663 747777

SCALE	DRAWING NO	REV
1:100	01.	