/2011/0310

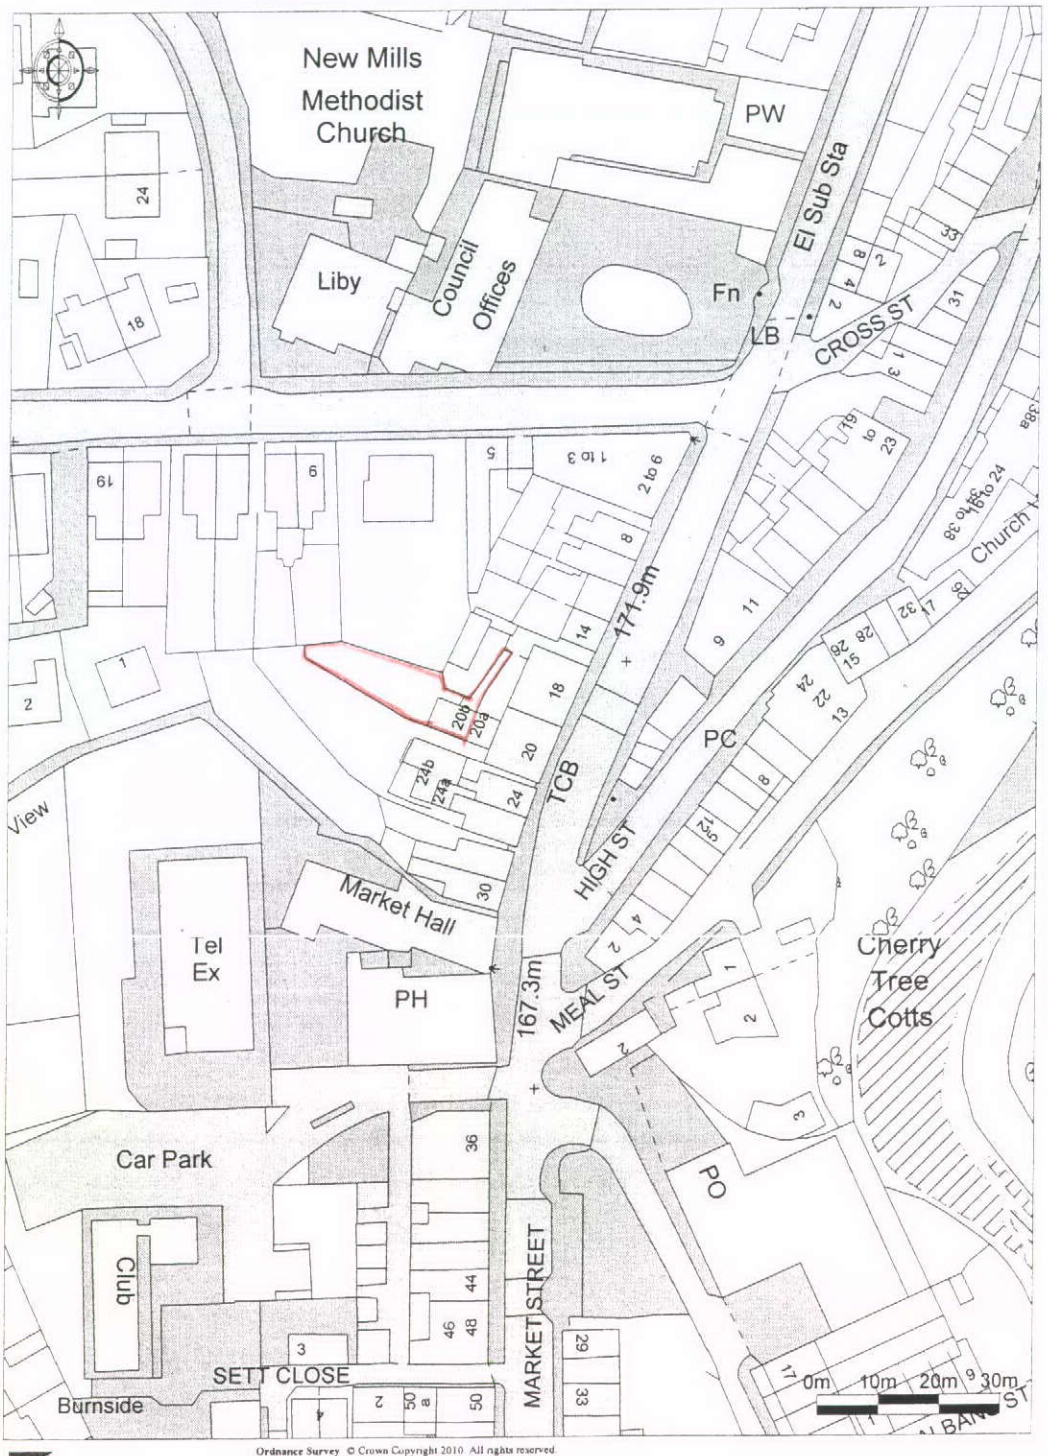


Promap®
Ordnance Survey © Crown Copyright 2010. All rights reserved.
Licence number 100020449. Plotted Scale - 1:1250

MRS J. CHADWICK
20B MARKET STREET
NEW MILLS

LOCATION PLAN

DRG. NO. 04

1:1250.