2011/0310

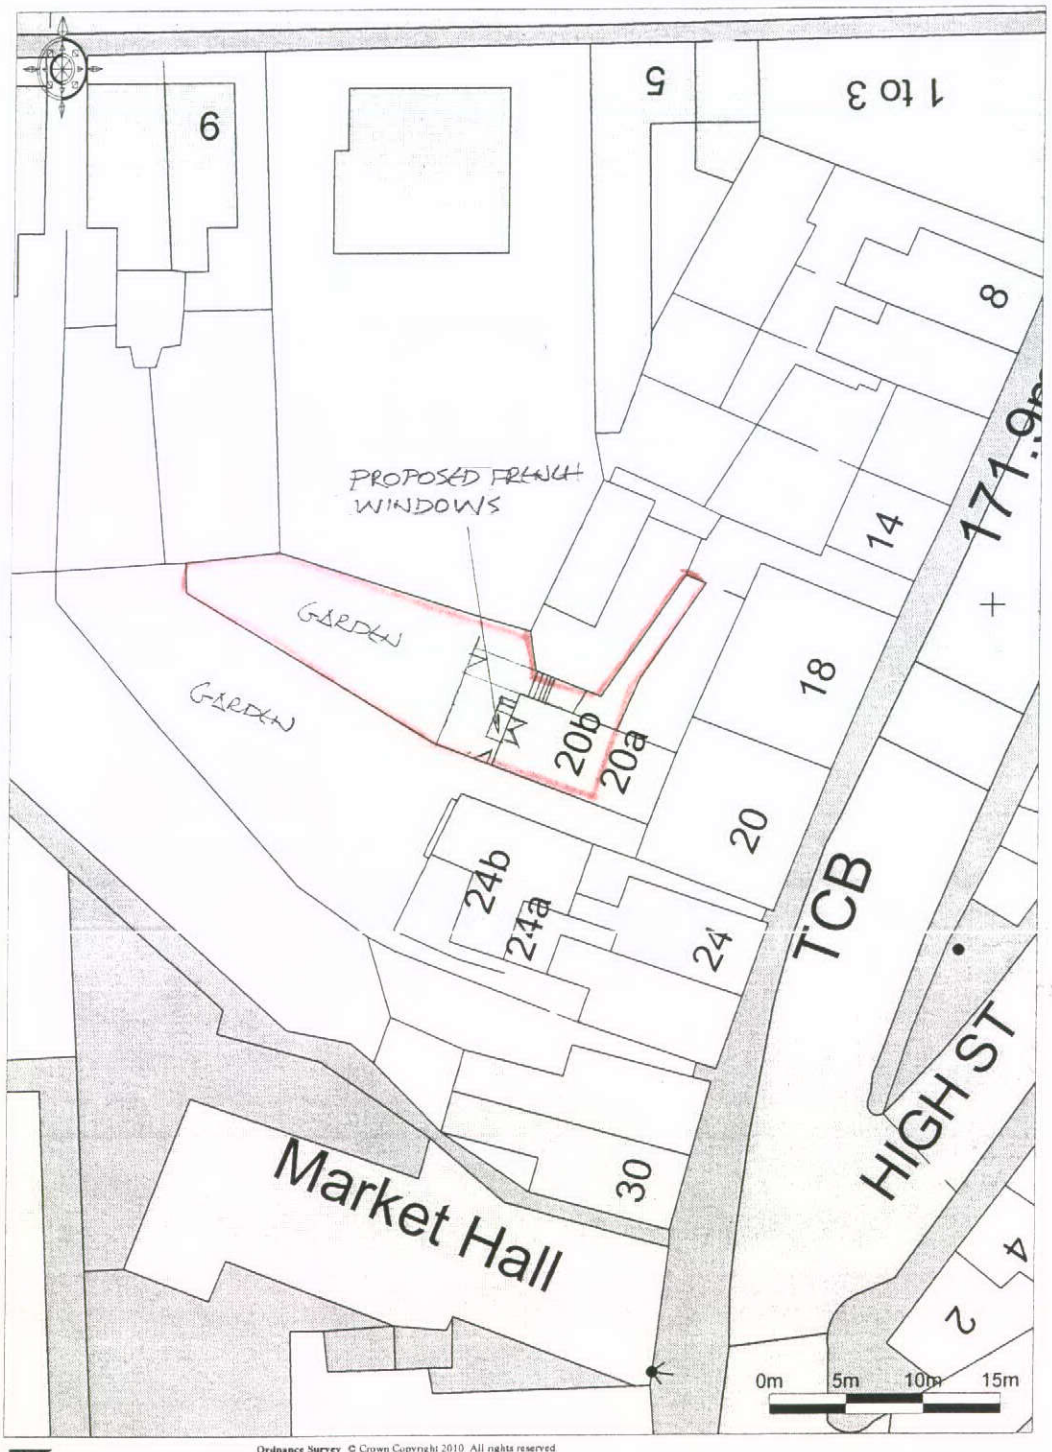

Promap®
Ordnance Survey © Crown Copyright 2010. All rights reserved.
Licence number 100020449. Plotted Scale - 1:500

MRS J. CHADWICK.
20B MARKET STREET
NEW MILLS

SITE PLAN.

DRG. NO. 03 1:500.