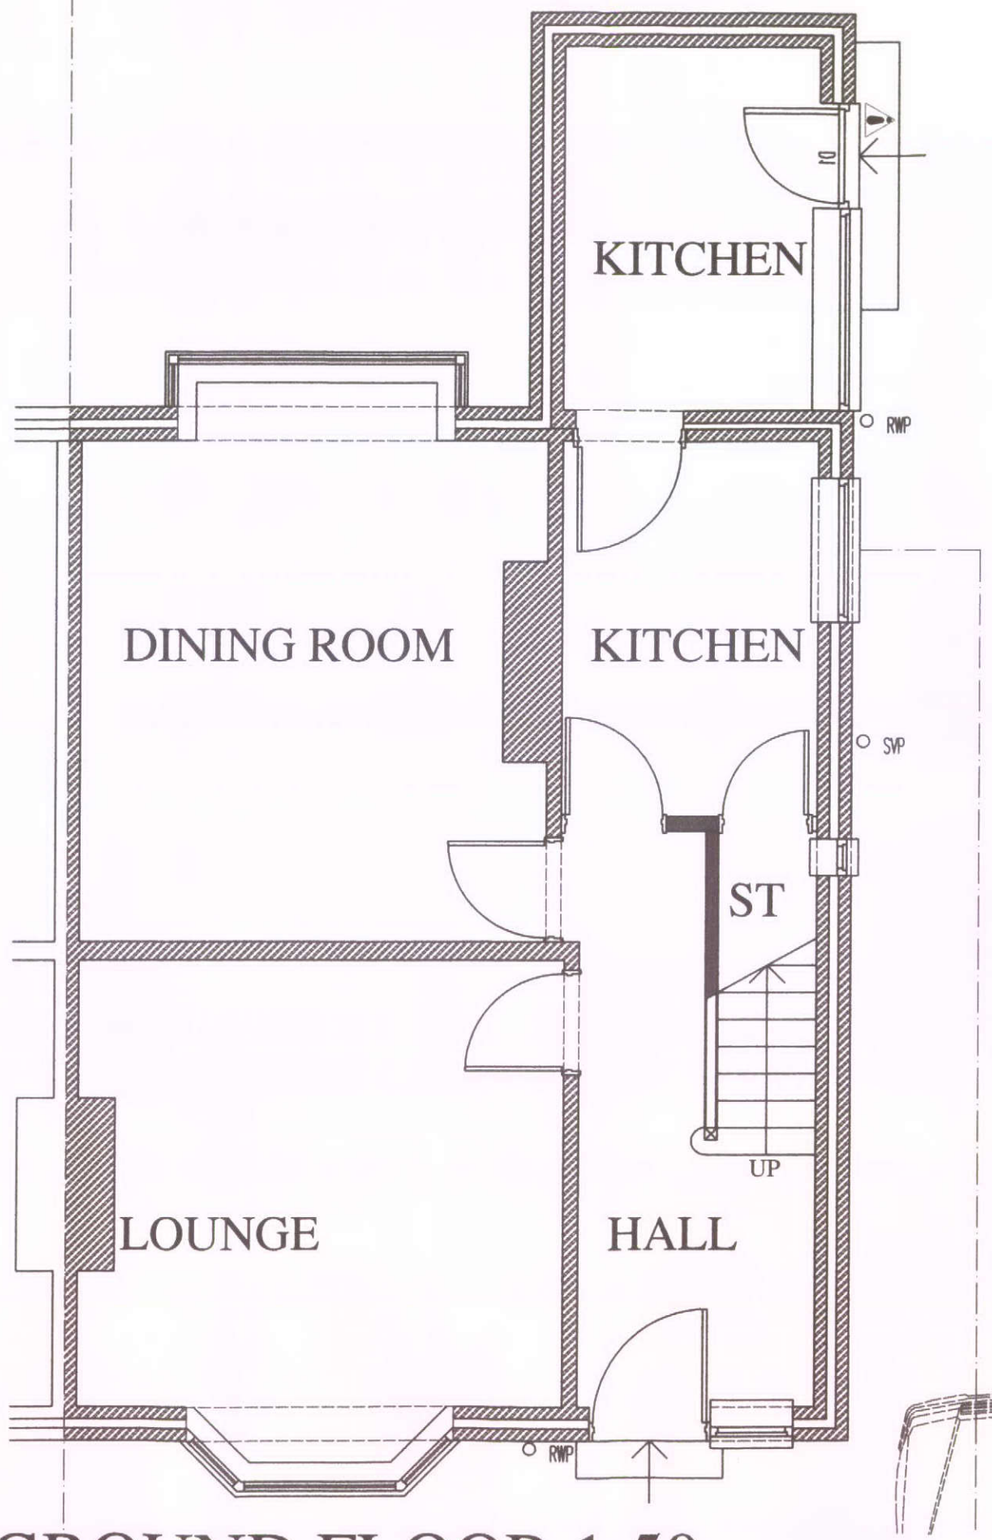

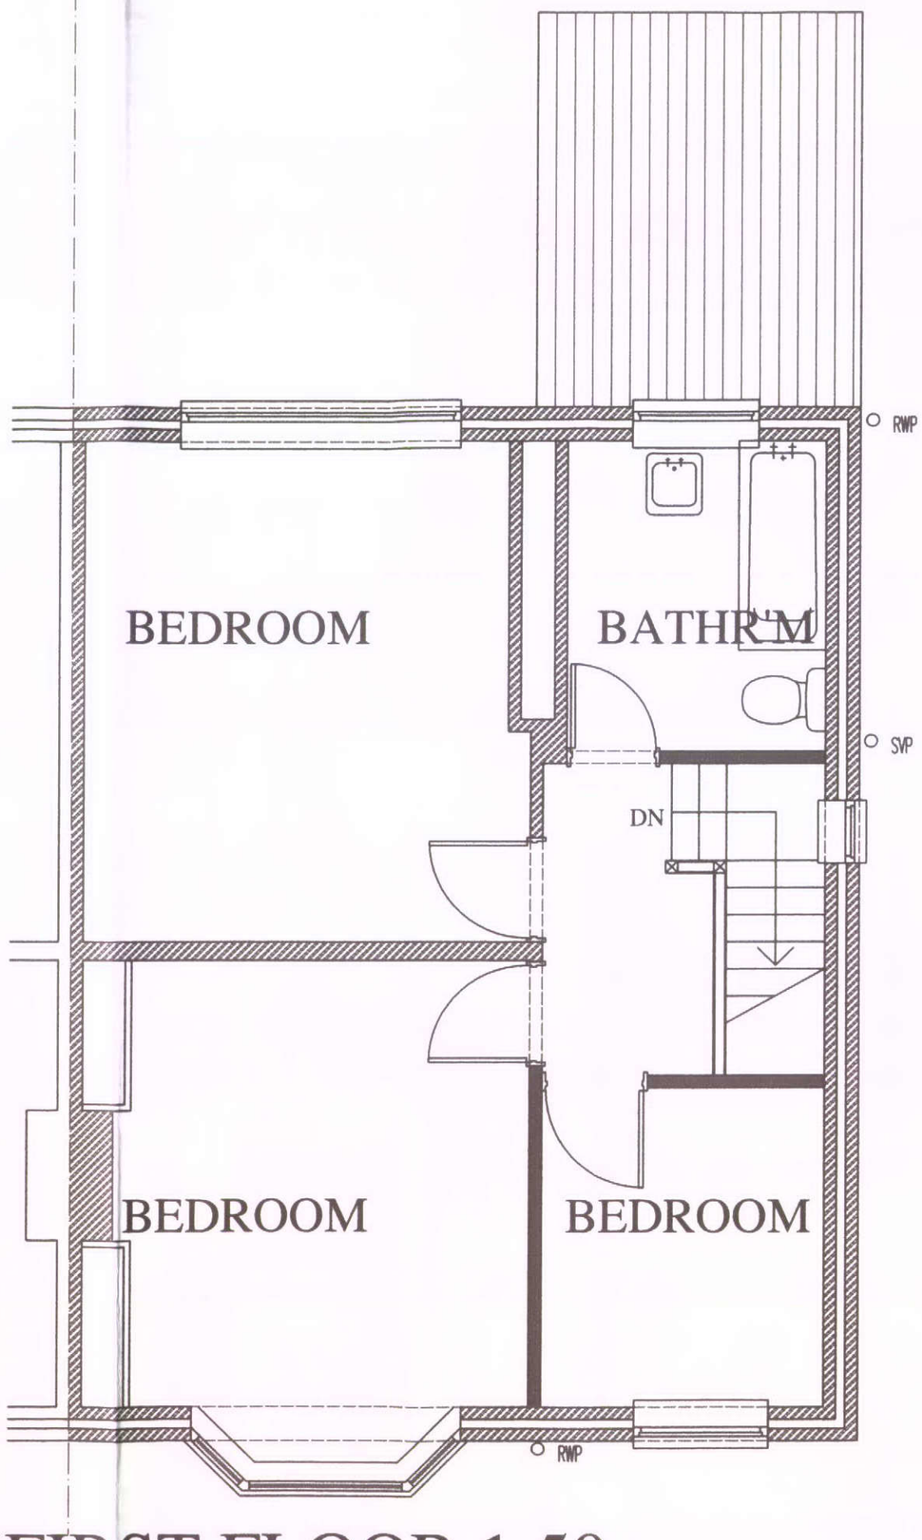

GROUND FLOOR 1:50

FIRST FLOOR 1:50

66 NORTH ROAD, GLOSSOP

2011/0317

DWG: EXISTING
66 NORTH ROAD
GLOSSOP

REVISIONS:

1:50	CHECKED:
DATE: MAY 11	DRAWN:

©THIS DRAWING AND THE BUILDING WORKS DEPICTED ARE THE COPYRIGHT OF AJS ARCHITECTURE AND MAY NOT BE REPRODUCED OR AMENDED EXCEPT BY WRITTEN PERMISSION. NO LIABILITY WILL BE ACCEPTED FOR AMENDMENTS MADE BY OTHER PERSONS. - DO NOT SCALE OFF DRAWING, CONFIRM ALL DIMS ON SITE

A.J.S ARCHITECTURE
32 carr road.
buxton.
derbyshire.
sk17 6wf.
h: 01298 26062
m: 07794 400237

EXISTING 01

66 NORTH ROAD