



PROJECTING SIGN
Aluminium frame with composite panel sign (green background RAL 6029) with white text

PROPOSED HIGH ST EAST ELEVATION

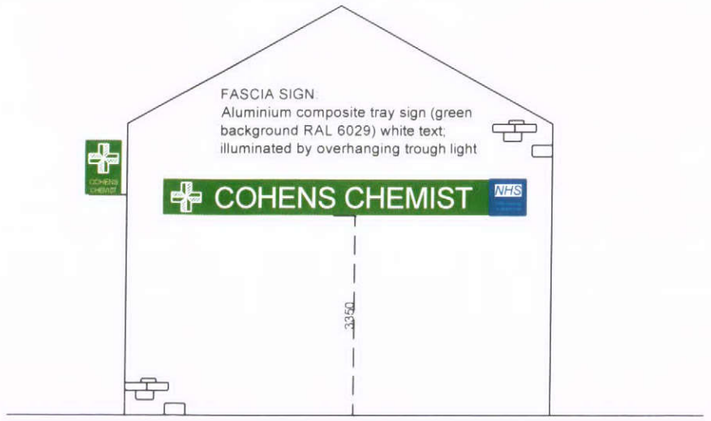

PROPOSED REAR ELEVATION

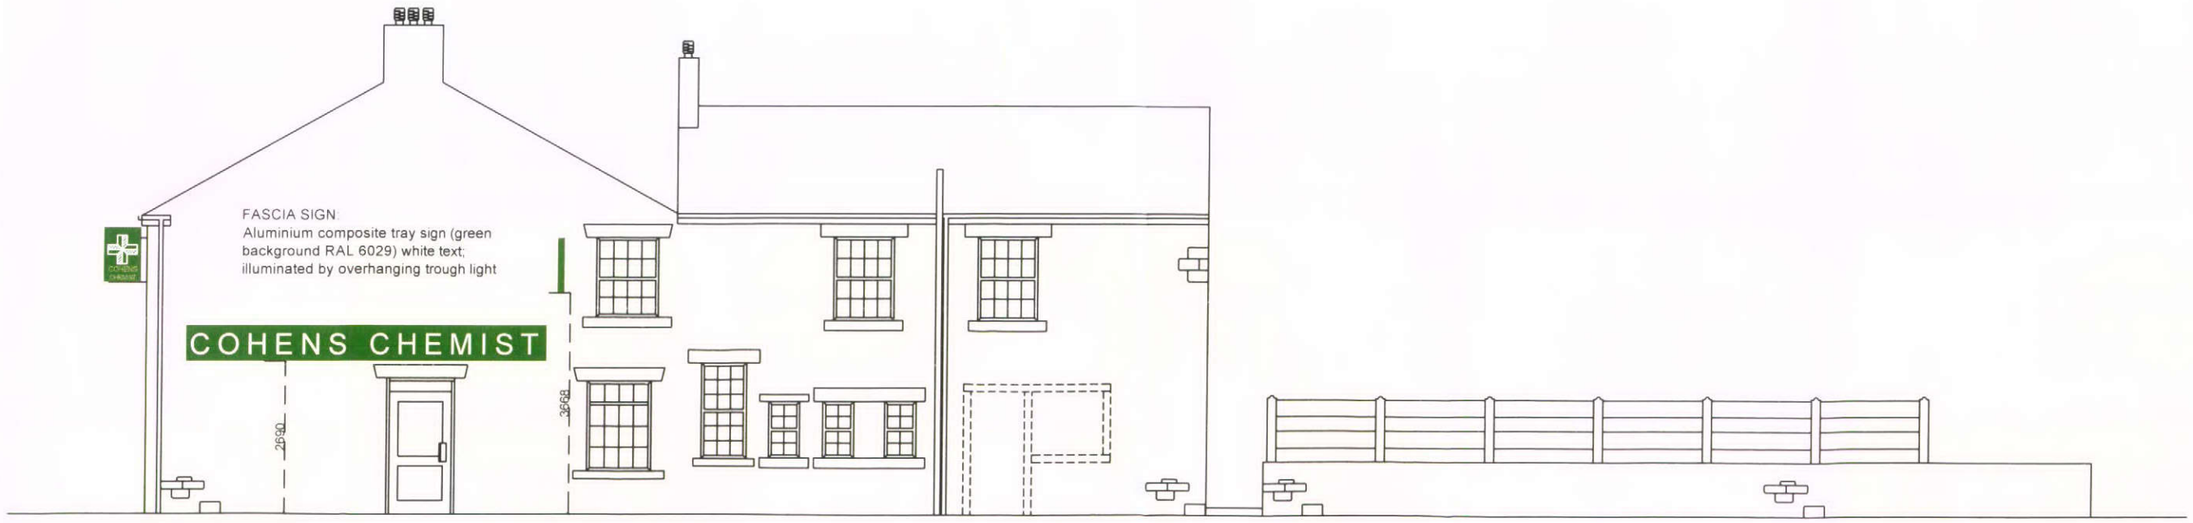

PROPOSED MANOR STREET ELEVATION

(2)

PROJECT 77 High St East Glossop [COHENS CHEMIST]

TITLE PROPOSED ELEVATIONS

SCALE 1:100 @ A3