
FRONT ELEVATION FASCIA SIGNS

4400mm x 450mm x 100mm




4200mm x 450mm x 100mm

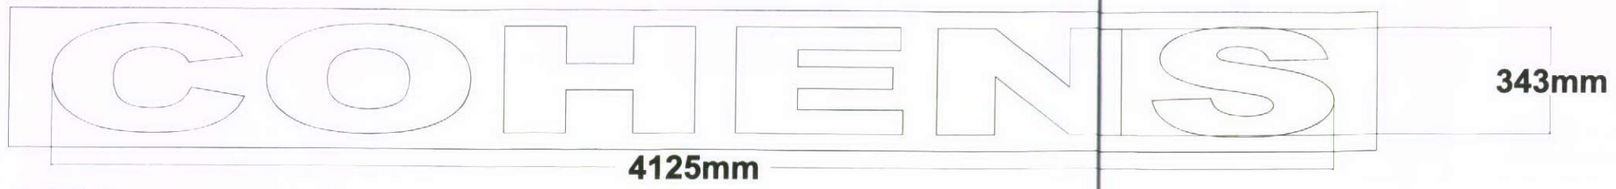

GABLE END ELEVATION SIGNS

6000mm x 600mm x 50mm

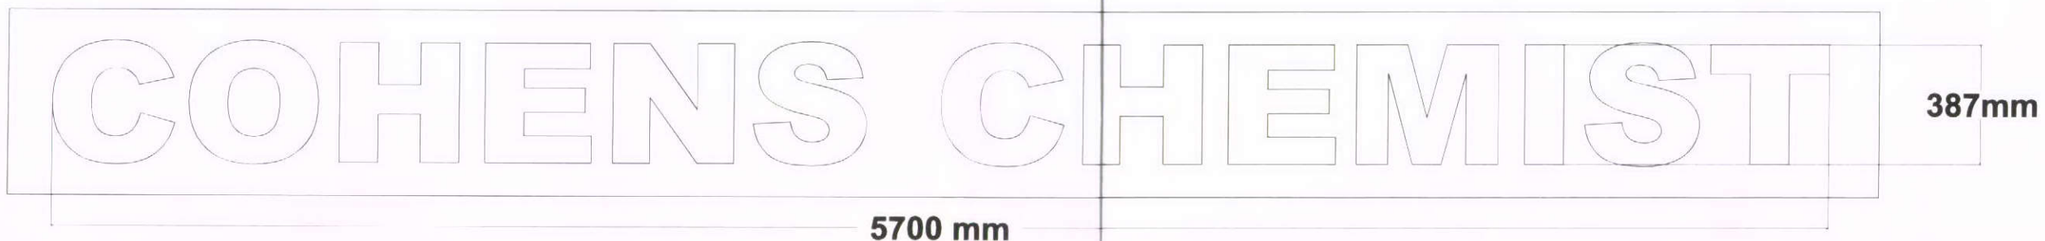


REAR ELEVATION SIGNS

6000mm x 600mm x 50mm



PROJECTING SIGNS

915mm x 610mm x 100mm

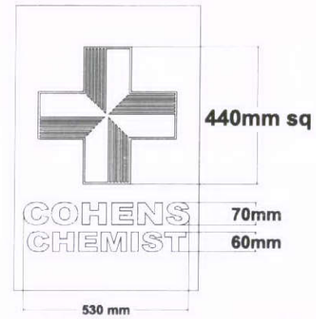

1000mm x 600mm x 3mm

