HPIV 2011

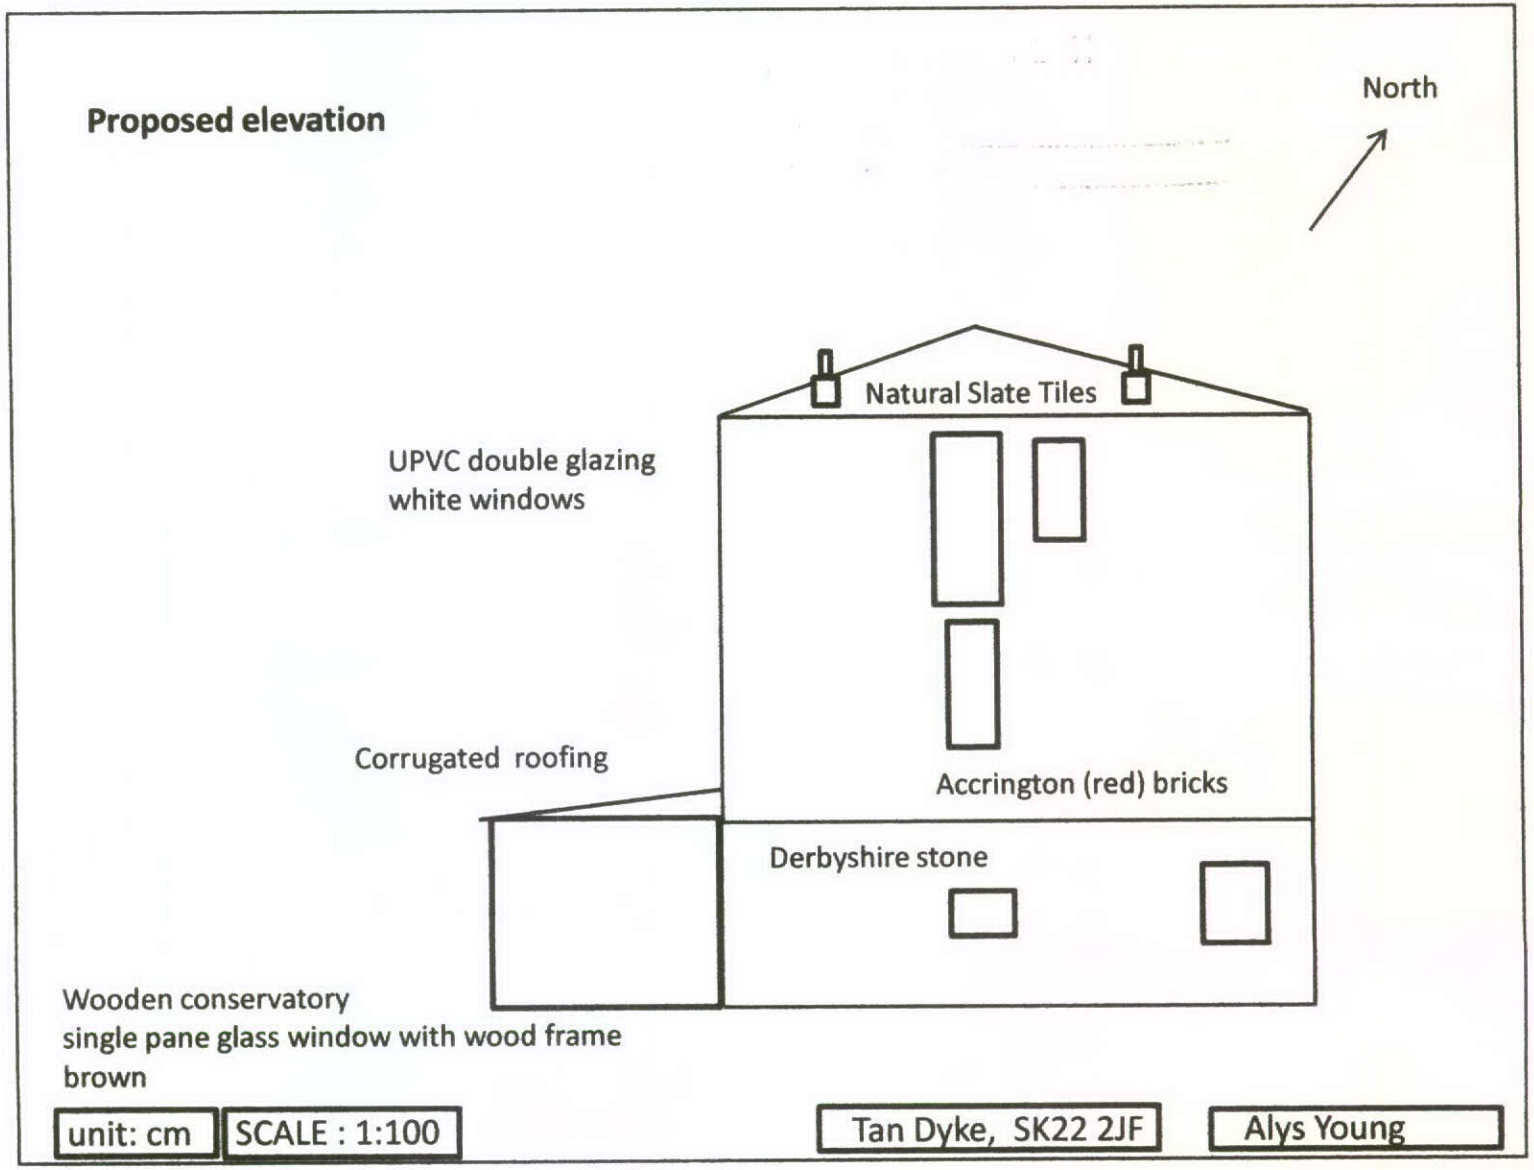
Proposed elevation
North
Natural Slate Tiles
UPVC double glazing
white windows
Corrugated roofing
Accrington (red) bricks
Derbyshire stone
Wooden conservatory
single pane glass window with wood frame
brown
unit: cm
SCALE : 1:100
Tan Dyke, SK22 2JF
Alys Young