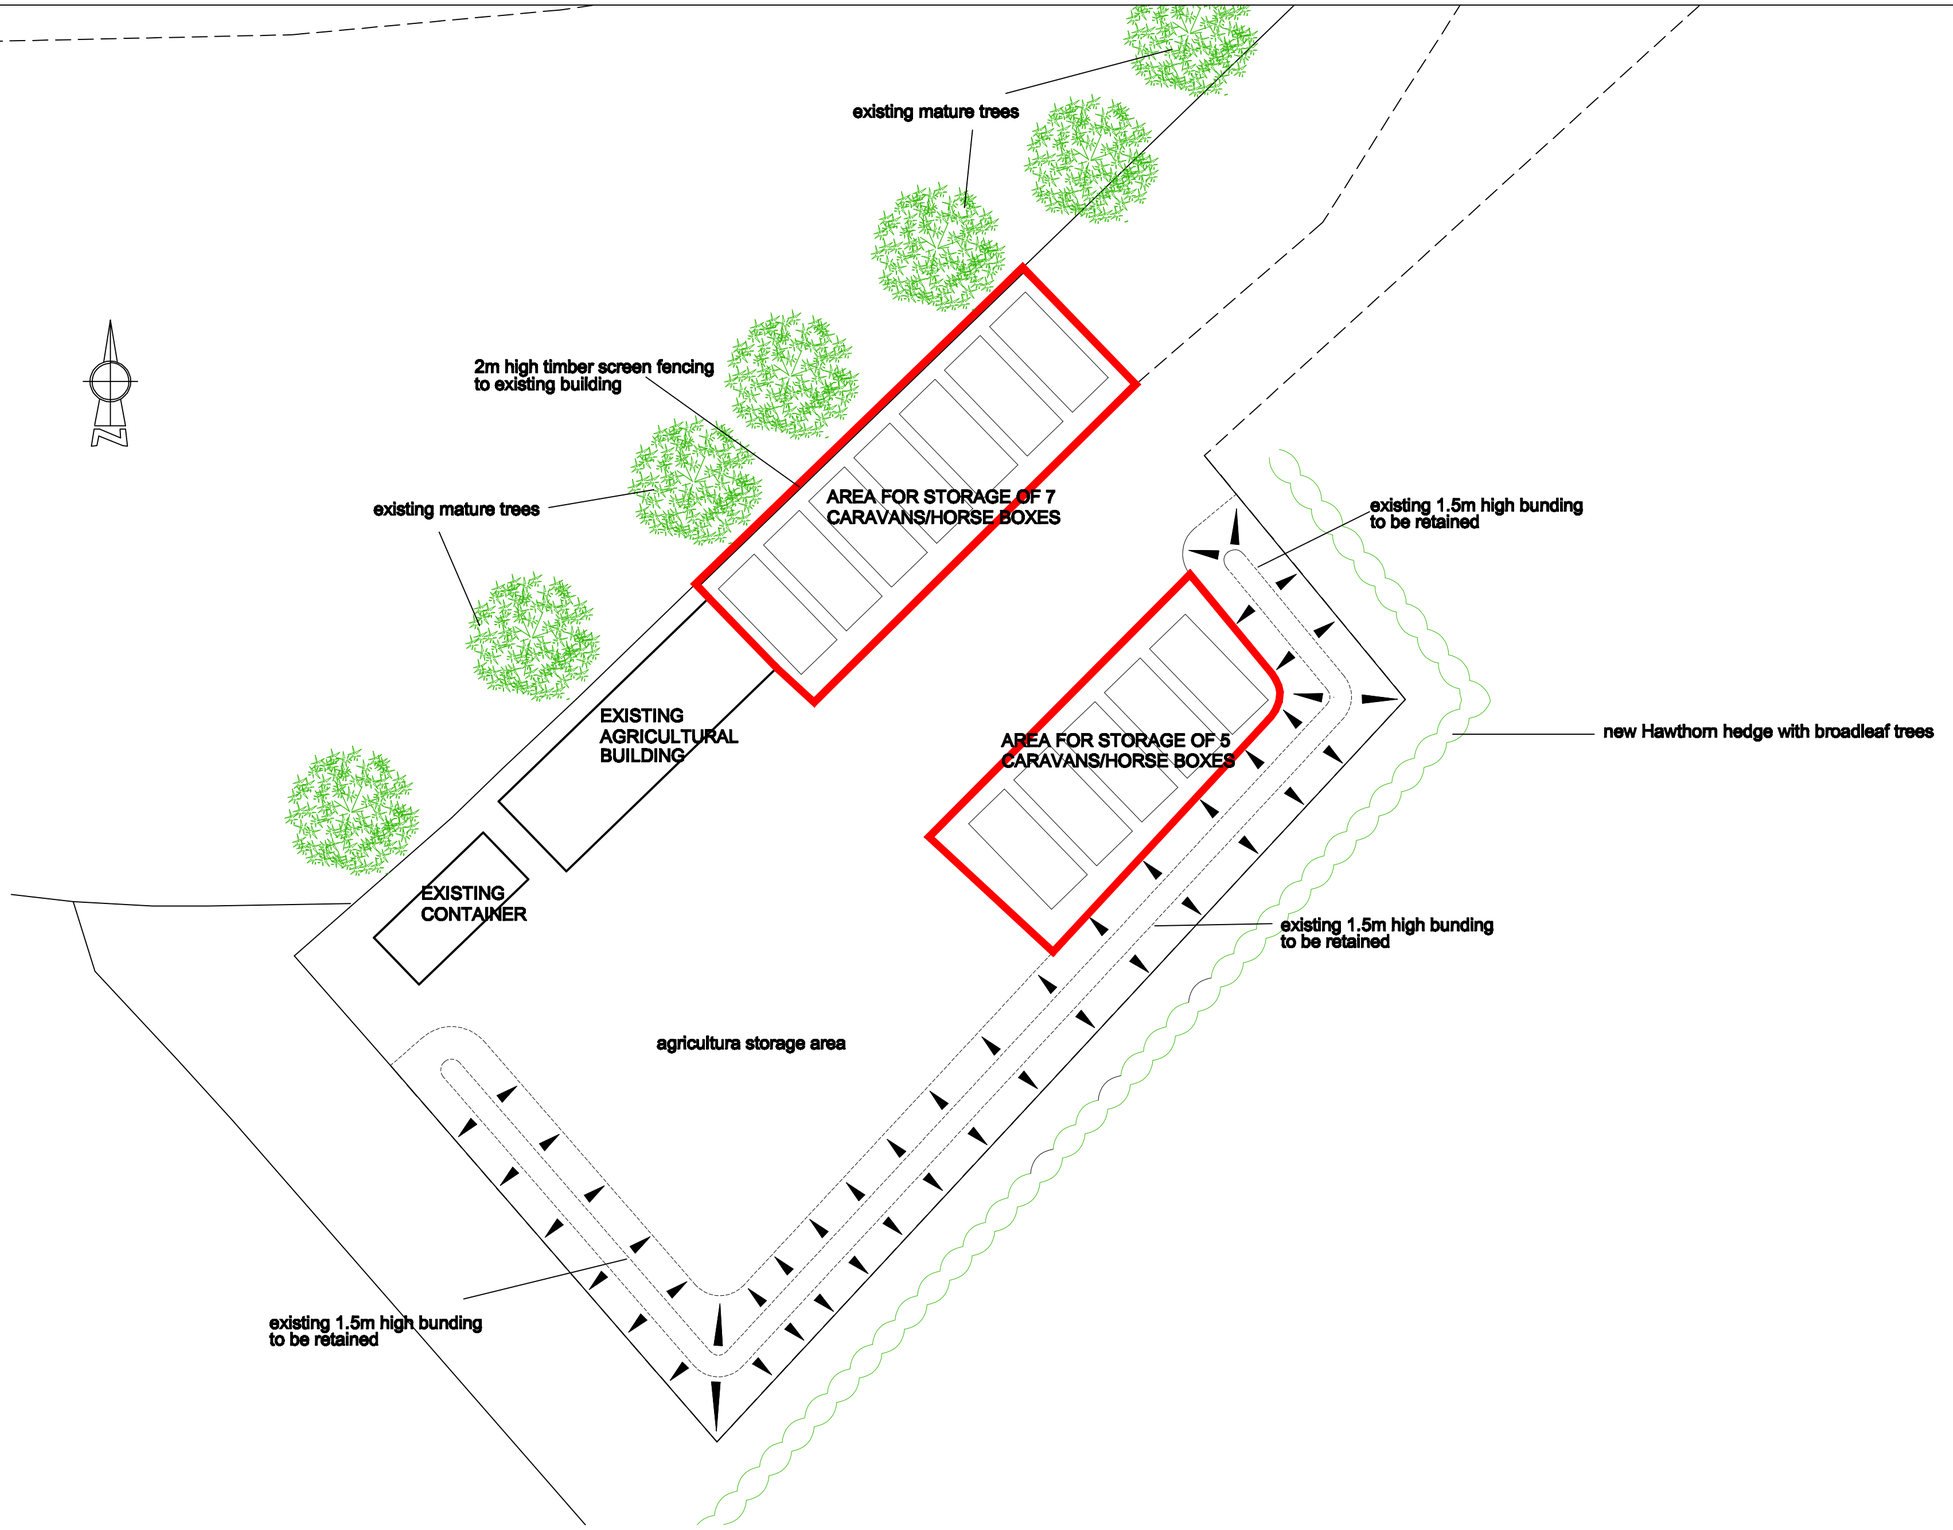

©
Copyright to Acorus Ltd.

NOTES

1. IF IN DOUBT ASK
2. WRITTEN DIMENSIONS TO BE USED ONLY.
3. THIS DRAWING IS CONFIDENTIAL AND REMAINS THE EXCLUSIVE PROPERTY OF ACORUS. DO NOT COPY UNLESS AUTHORISED.

REVISIONS

No.	Date	Description	Ver.

RICS acorus rural property services Ltd.
Chartered Surveyors and Planning Consultants
Woodthorne, Wergs Road,
Wolverhampton. WV6 8TQ
Tel: (01902) 693213
Fax: (01902) 693234

JOB TITLE
PROPOSED CARAVEN STORAGE AREA AT OWLGREAVE FARM, COMBS.

CLIENT
MR. BARRATT

DRAWN	JL	DATE	JUNE 11
VERIFIED	AA	SCALE	1:200

DRAWING TITLE
PROPOSED SITE PLAN

FILE REF.	DRAWING No.
	BARRETT-01

Reproduced from the 1998 Ordnance Survey mapping with the permission of the controller of Her Majesty's Stationery Office. © Crown Copyright. Unauthorised reproduction infringes Crown Copyright and may lead to prosecution or civil proceedings. Licence No. 100030499

ORIGINAL PAPER SIZE A2