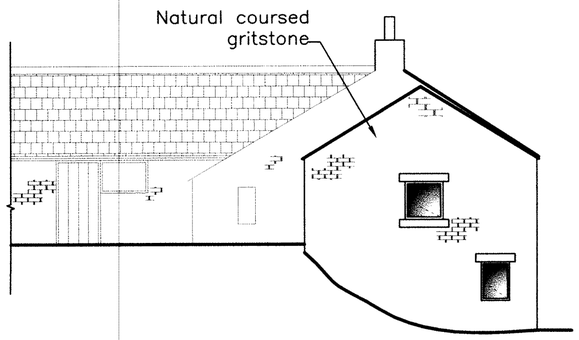

Side

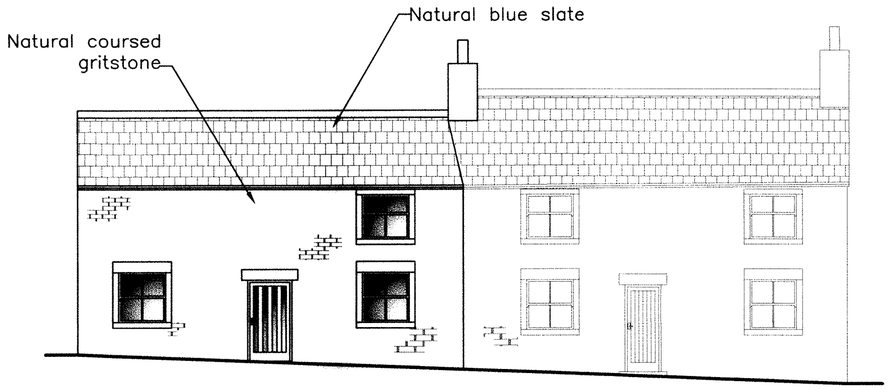

Front

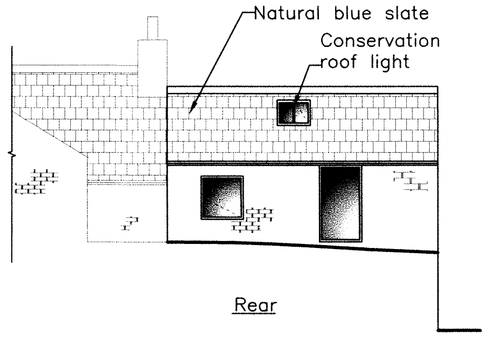

Rear

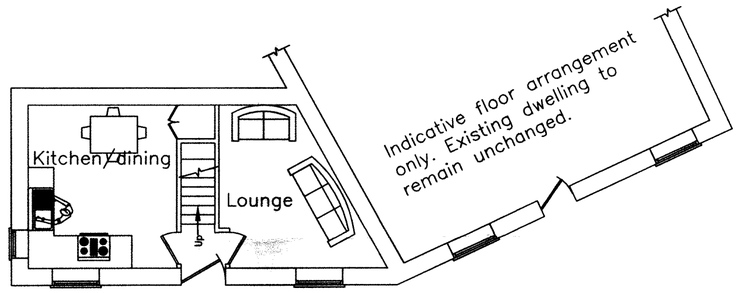

Ground

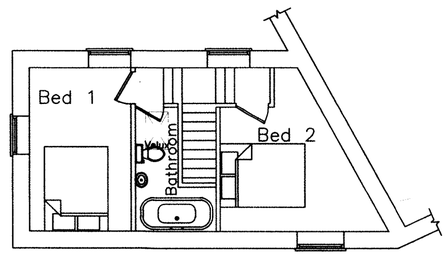

First

Site Plan 1:200

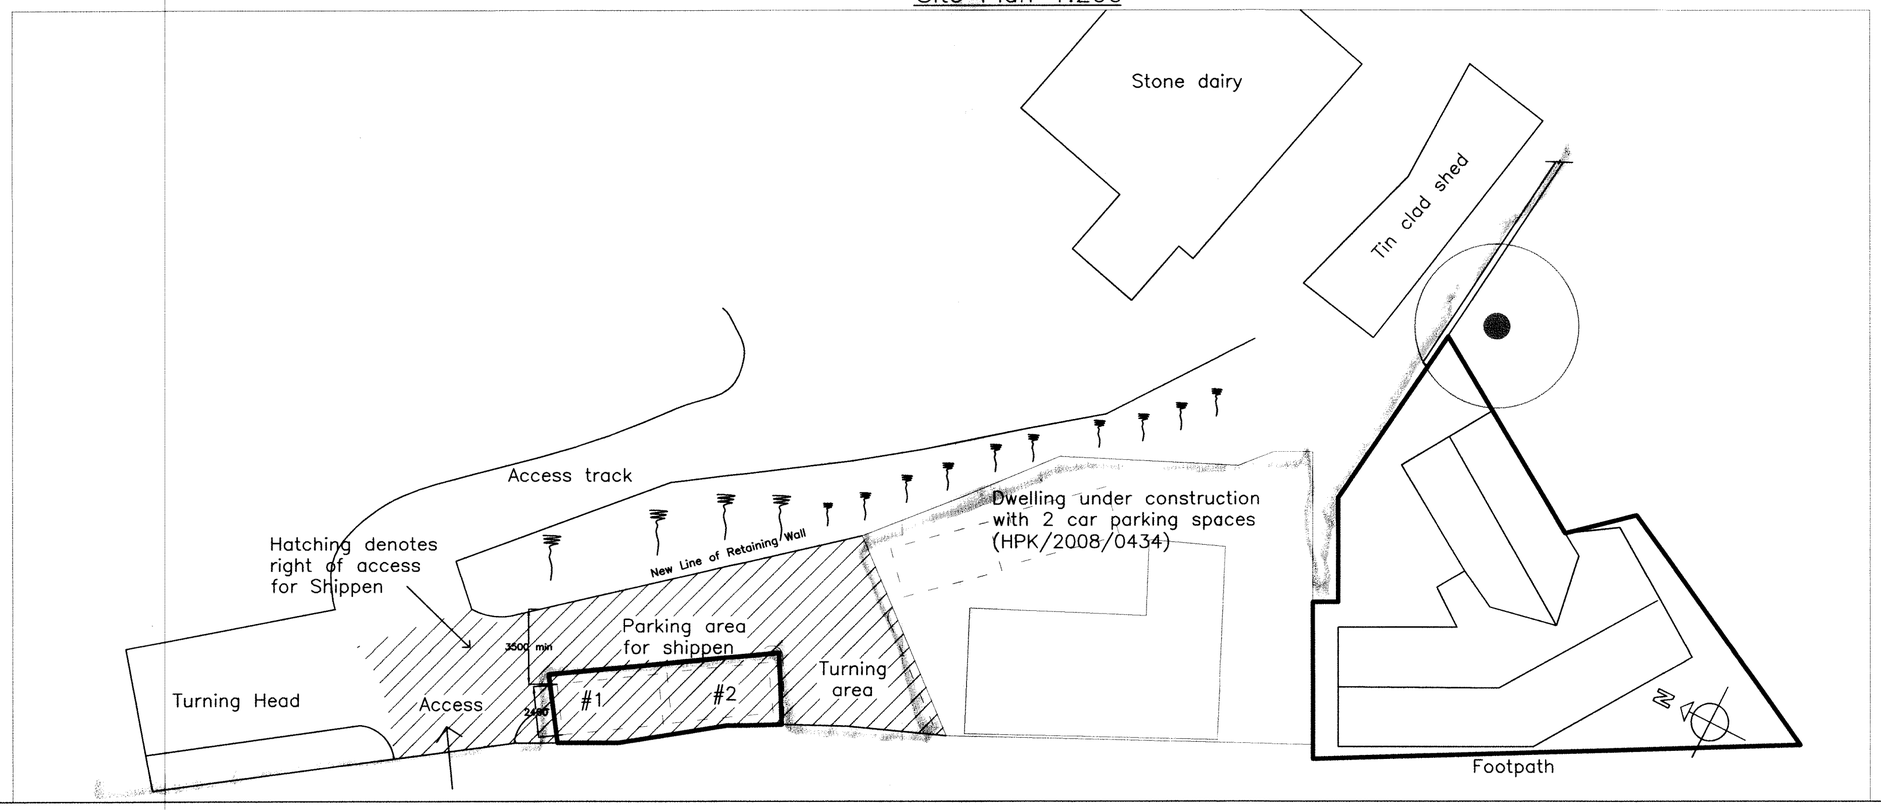

A	07.05.10	Planning
B	20.12.10	Parking layout revised
C	05.02.11	Parking layout revised
D	15.02.11	Site boundary changed
E	01.06.11	Site boundary changed

© copyright

Jonathan V. Davies
CHARTERED SURVEYORS
1 Market Street, Buxton
Derbyshire SK17 6JY
Tel & Fax:Buxton (01298) 72860
Website: www.jonathanvdavies.co.uk
Email:-jonathanvdavies
@jonathanvdavies.co.uk

Client
Mr & Mrs Garlick

Job Title
Conversion of shippen to ancillary residential use at Nithen End Farm, Buxton High Peak SK17

Drawing Title
Elevations, floorplans and site plans as proposed

Scale: 1:100 @ A2 unless stated

Date: Oct 2009 | Drawn by: SJ

Drawing No.: 101 | Rev.: E