
THIS DRAWING IS NOT TO BE COPIED OR REPRODUCED
WITHOUT THE PRIOR WRITTEN CONSENT OF PLANMART LTD.




Existing front elevation.

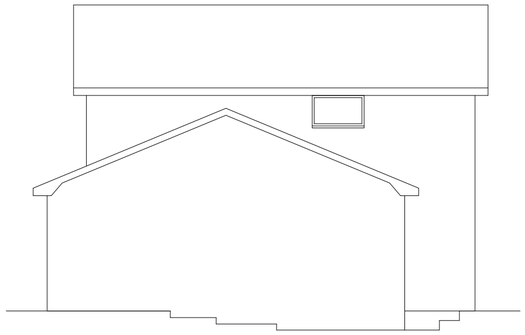


Existing side elevation.



Existing rear elevation.

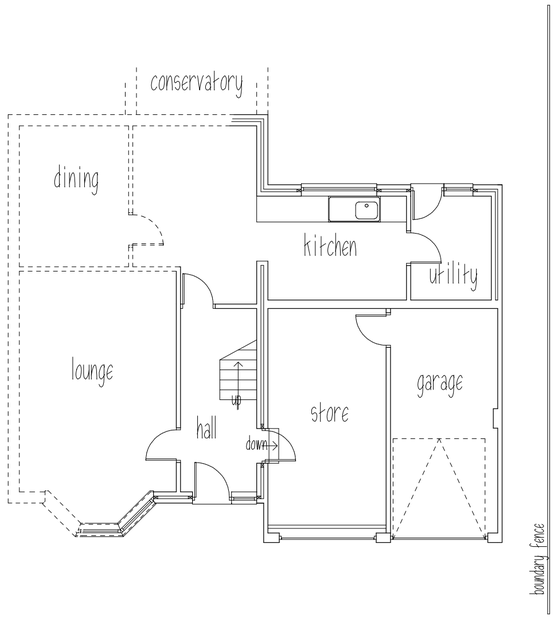

Existing ground floor plan.

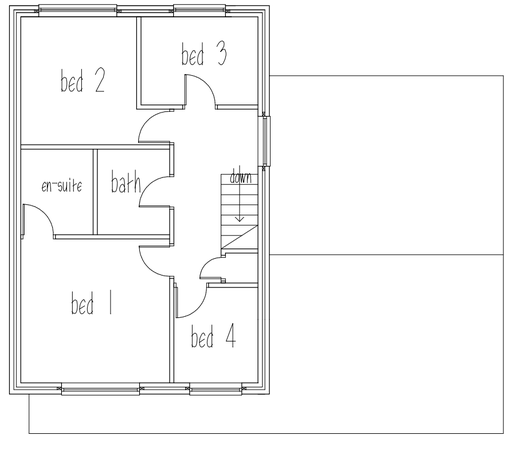

Existing first floor plan.

PLANMART

Client:

Mr & Mrs Roberts,
60 Hathersage Drive, Glossop. SK13 8RG.

Project:

Proposed first floor extension.

Title:

Existing plans and elevation.

Scale: 1:100. A2 sheet.

Drawn:	Date:
MH	June 2011
Project no.:	Drawing no.:
2400	2400-1

PLANMART LIMITED
53A High St. West, Glossop,
Derbyshire SK13 8AZ.
Tel: 01457 863153 E mail: planmart@btconnect.com