
THIS DRAWING IS NOT TO BE COPIED OR REPRODUCED
WITHOUT THE PRIOR WRITTEN CONSENT OF PLANMART LTD.




Proposed front elevation.

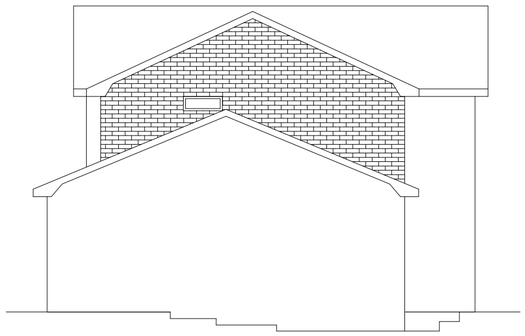


Proposed side elevation.



Proposed rear elevation.

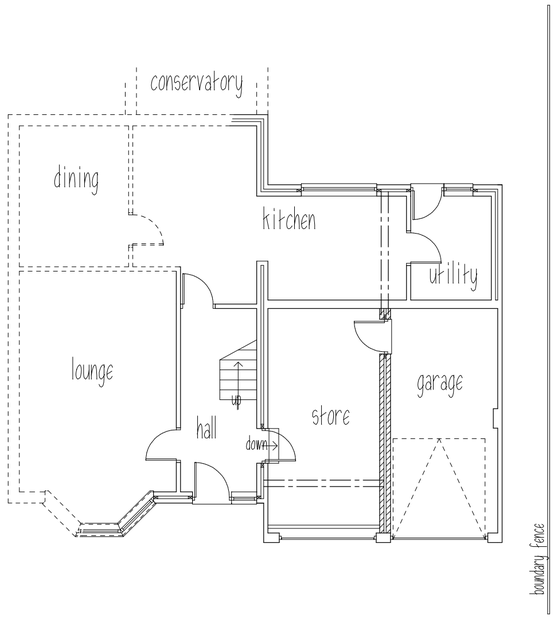

Proposed ground floor plan.

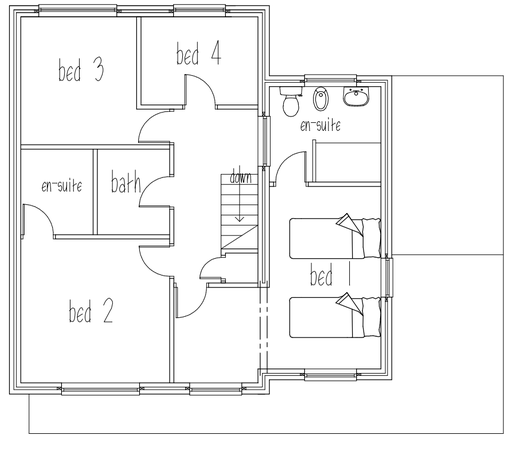

Proposed first floor plan.

PLANMART

Client:

Mr & Mrs Roberts,
60 Hathersage Drive, Glossop. SK13 8RG.

Project:

Proposed first floor extension.

Title:
Proposed plans and elevation.
(planning drawing only).

Scale: 1:100. A2 sheet.

Drawn:	Date:
MH	June 2011
Project no.:	Drawing no.:
2400	2400-2

PLANMART LIMITED
53A High St. West, Glossop,
Derbyshire SK13 8AZ.
Tel: 01457 863153 E mail: planmart@btconnect.com