HPK/2011/0335

27 JUN 2011

Part site plan showing location of proposed fence (1:200)

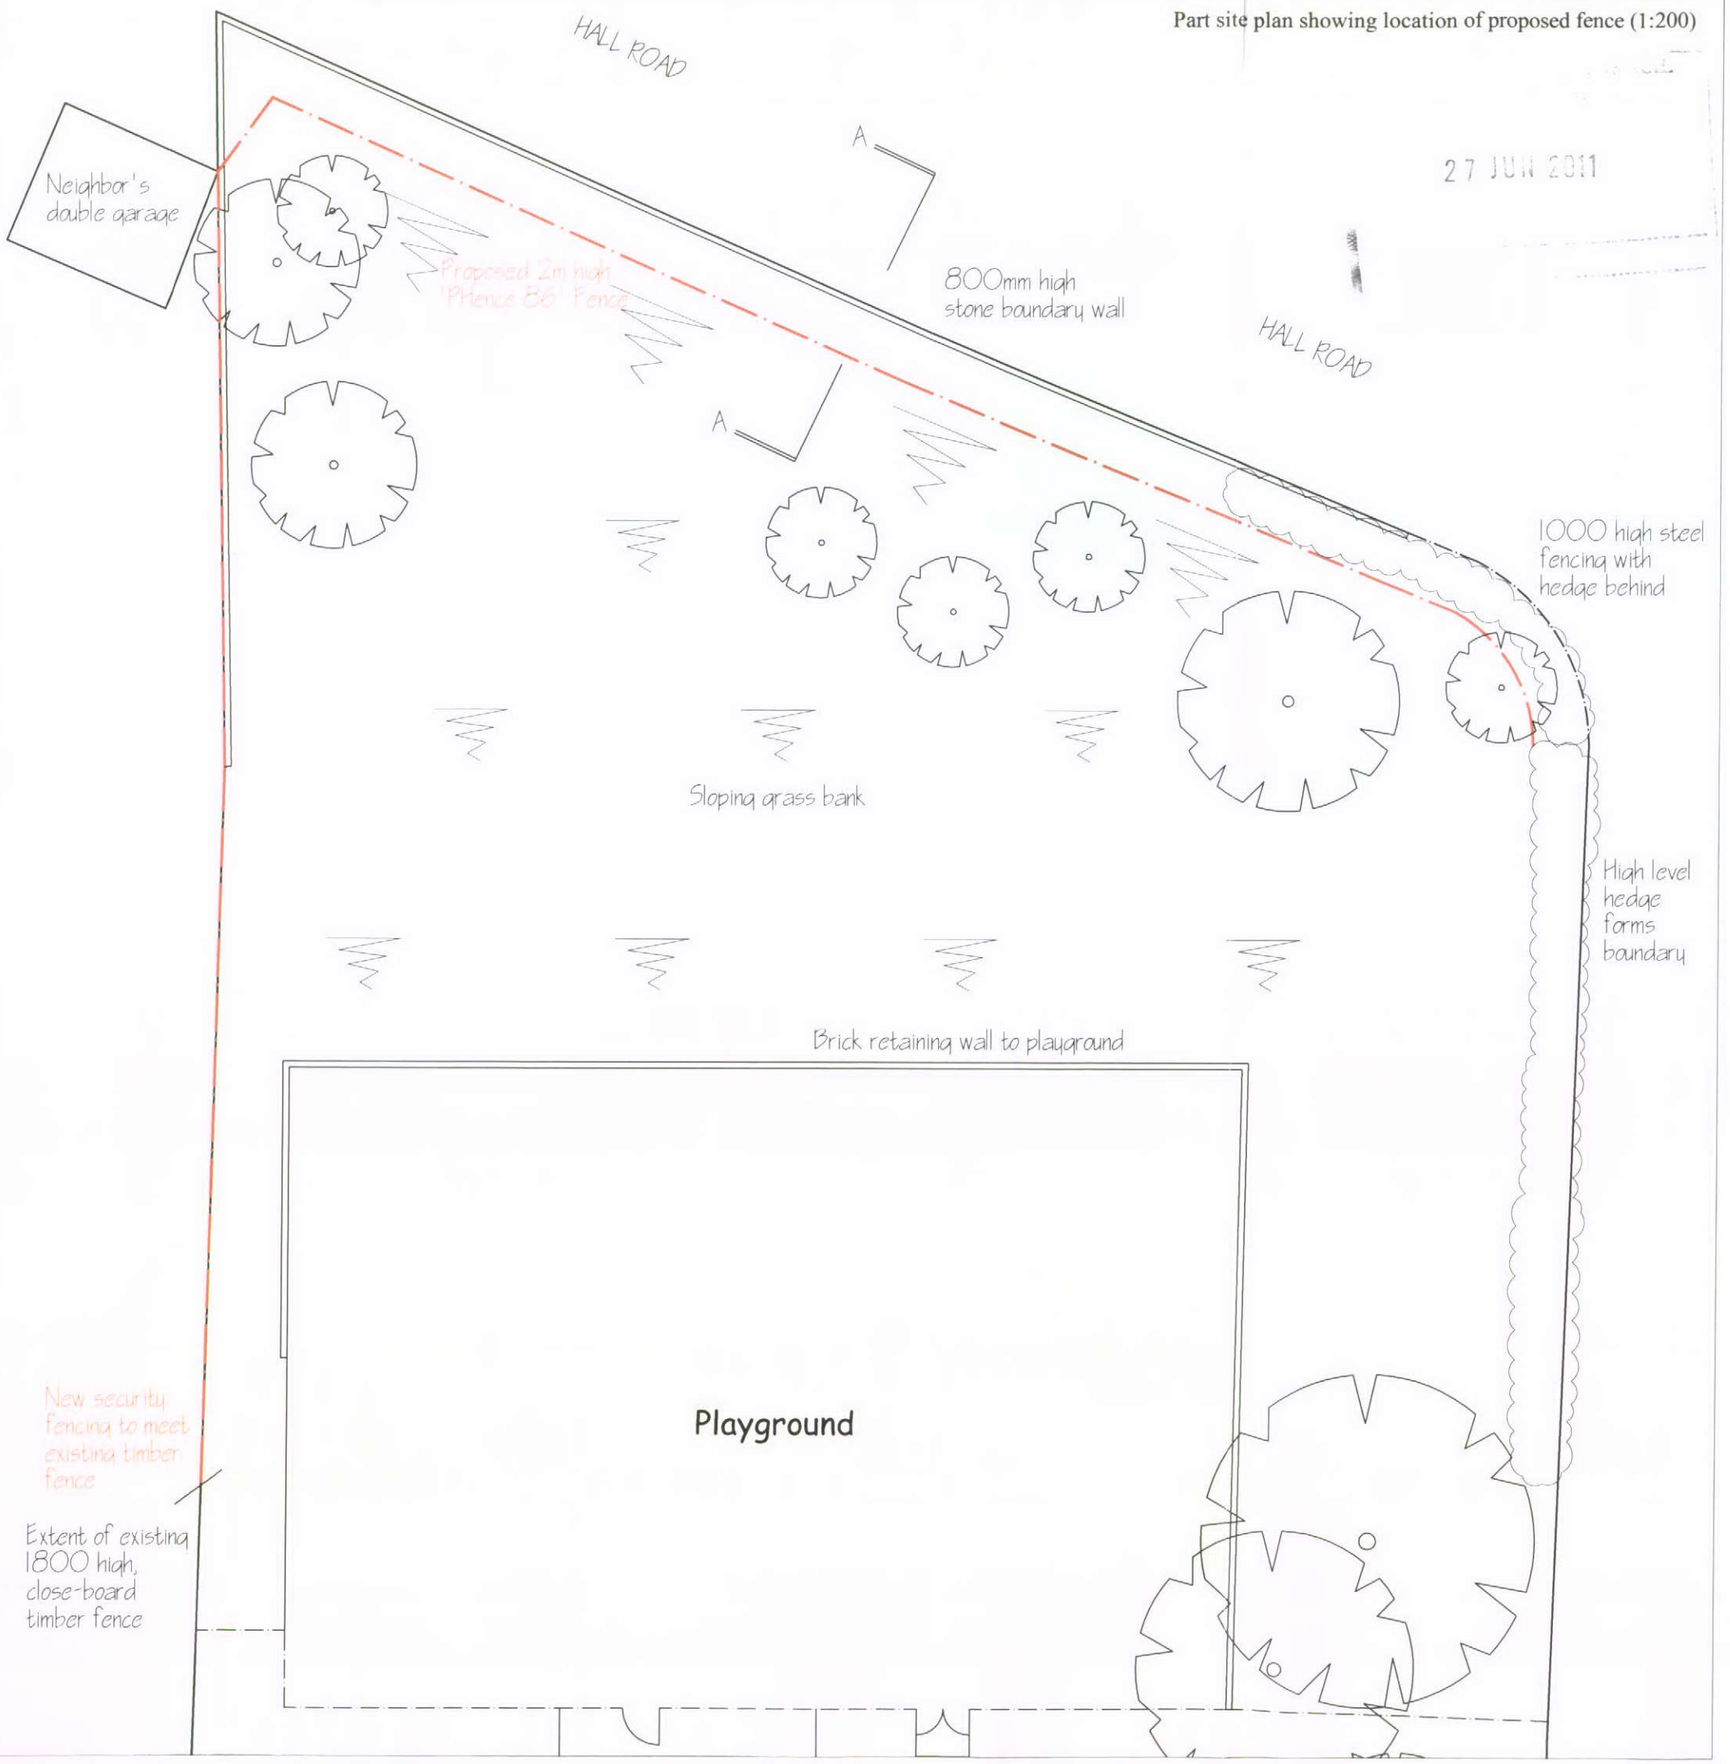

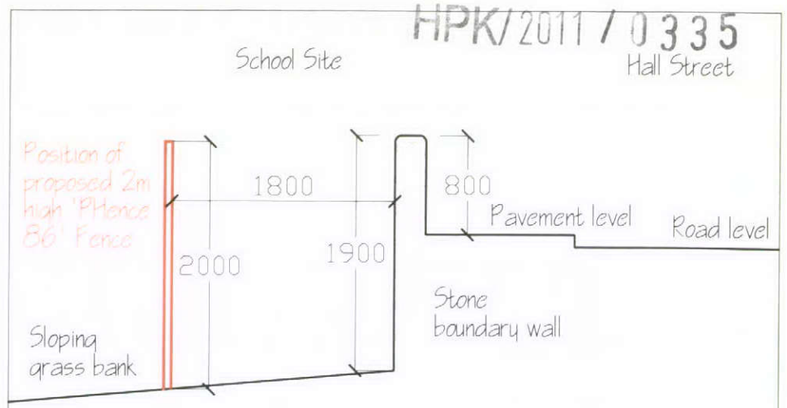

Section A-A (1:50)

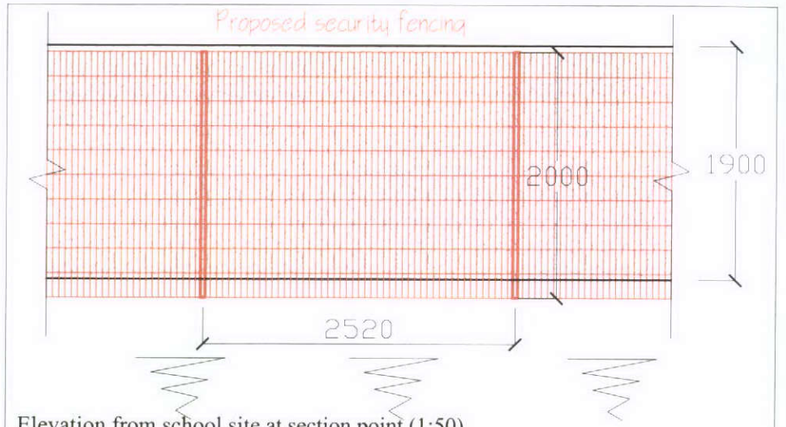

Elevation from school site at section point (1:50)

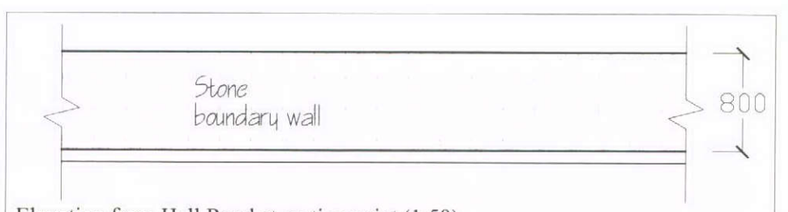

Elevation from Hall Road at section point (1:50)

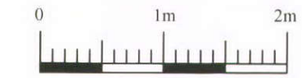

Scale - 1:50

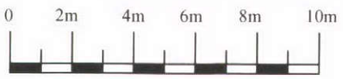

Scale - 1:200

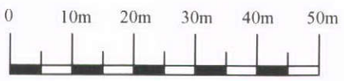

Scale - 1:1000

Client
THE GOVERNORS OF
ST MARY'S CATHOLIC
PRIMARY SCHOOL
NEW MILLS
DERBYSHIRE

Job
SECURITY FENCING

Title
PROPOSED PLAN
AND ELEVATIONS

C.P. ASSOCIATES
CHARTERED SURVEYORS
BUILDING CONSULTANTS
CPA
Braunar Court, 1311a Melton Road,
Syston, Leicester, LE7 2EN.
Telephone: 0116 260 7211
Facsimile: 0116 260 5511
RICS

Dwg. No.	Date
1325/02	23/06/11
Scale	Drawn by
As Shown@A3	DSP