Main fascia existing @ Scale 1 : 10(A1)



Projecting sign Section @ Scale 1 : 5 (A1)

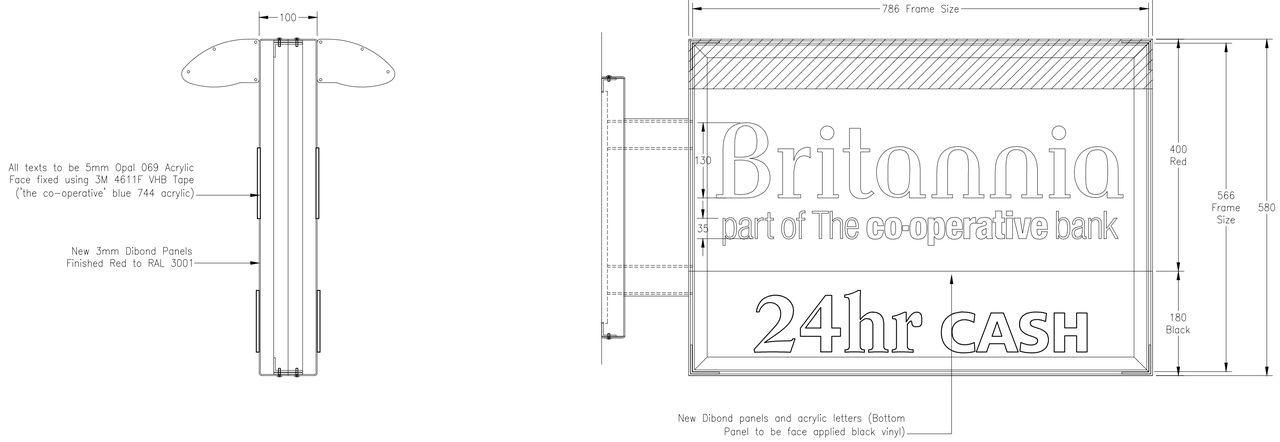

Main fascia Section @ Scale 1 : 5 (A1)

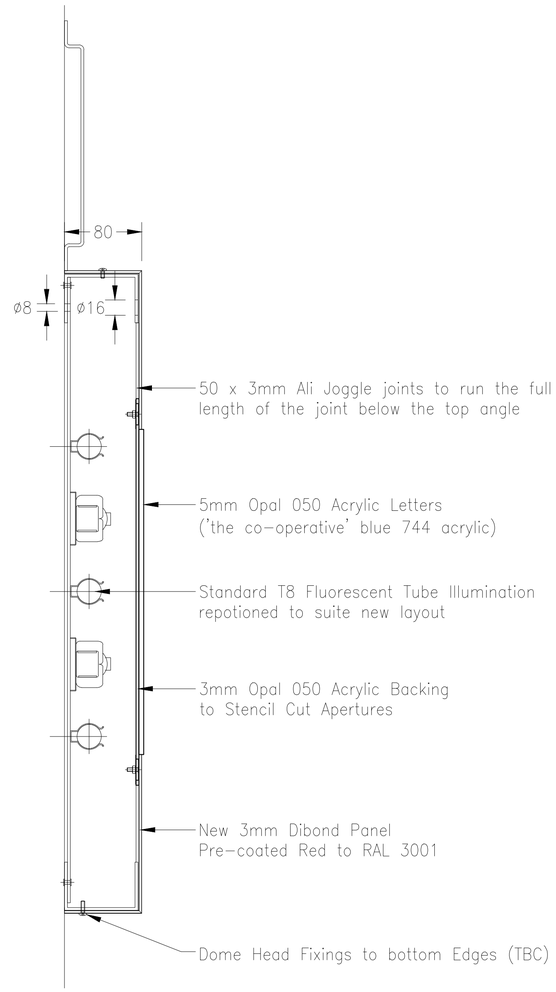

Elevation View @ Scale 1 : 25(A1)



REV	DESCRIPTION	DATE	BY
	REVISIONS		

IF IN DOUBT ASK !

DO NOT SCALE FROM DRAWING

This drawing is the property of Astley Signs.
the use of which in part or in whole is not permitted
without prior consent of Astley Signs.

Drawing No.	Job No.
02	----

Drawn By	Paper Size
Chris H	A1

Date	Scale	Rev.
23.5.11	as shown	

Drawing Description

Planned
Replacment
Signage

Location

34 High St West
Glossop
SK13 8BH

Client

Britannia

AstleySigns

Redforrest House
Queens Court - Earlsway
Gateshead - NE11 OBP
Tel: 0191 491 0097
Fax: 0191 491 0158
E-mail:
general@astleysigns.com
Website:
www.astleysigns.com