HPK/2011/0220

15 JUL 2011

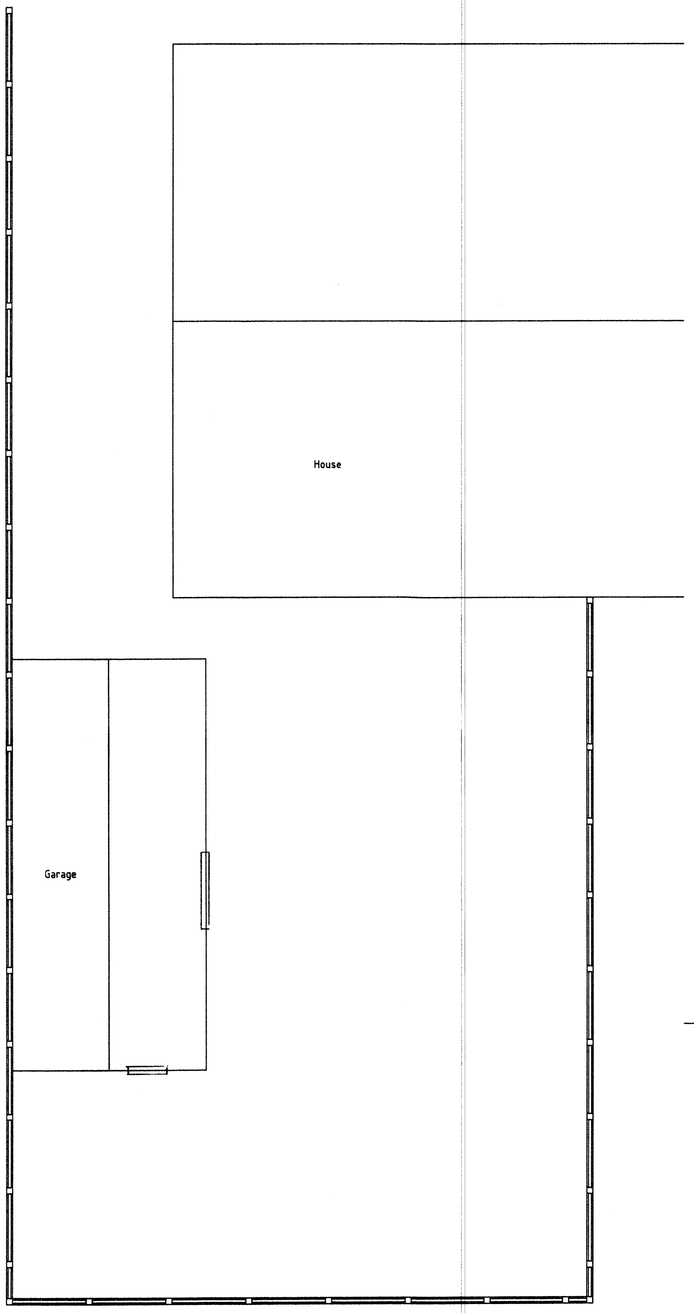

Proposed Site Plan

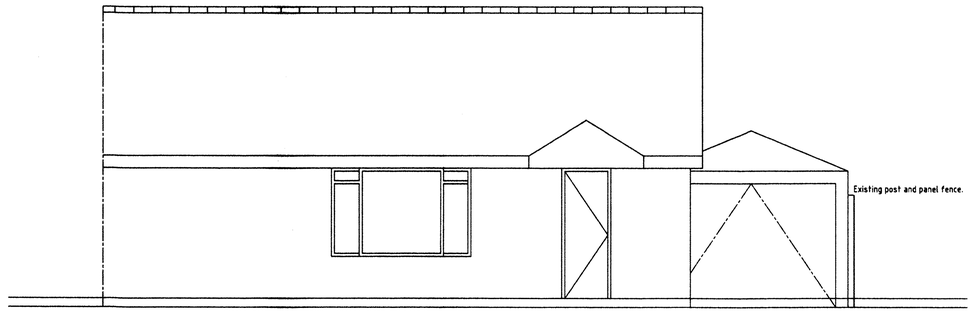

Proposed Front Elevation

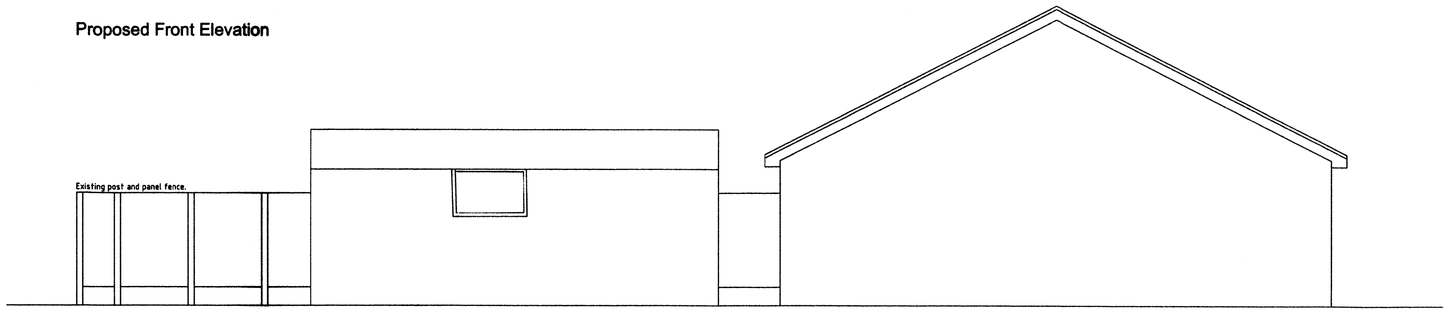

Proposed Side Elevation

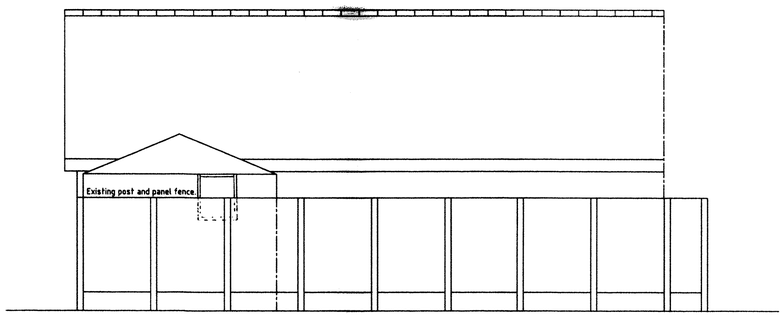

Proposed Rear Elevation

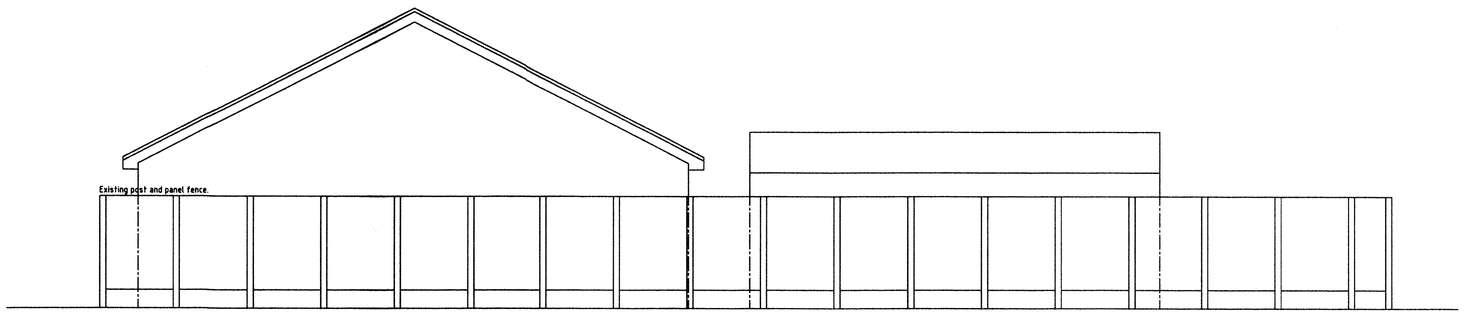

Proposed Side Elevation

DEREK BUCKLEY
ARCHITECTURAL SERVICES
07525 143 171
7, RIVERVIEW COURT, MOSSLEY, ASHTON U LYNE, OL5 9HE.
derek.buckley@ymail.com

REV.	DATE	AMENDMENT

CLIENT:
Miss M. Woodward.

PROJECT:
Proposed Pre-fabricated Garage.

LOCATION:
14, Leicester Drive,
Glossop, SK13 8SH.

DRAWING TITLE:
Proposed Details.

PROJECT No.:	209 / 2010.
DATE:	10.01.11.
SCALE:	1:50 @ (A1)
DRAWN:	D.Buckley
REVISION:	

DRWG No.:
11/DB/001