

APP/2011/0352

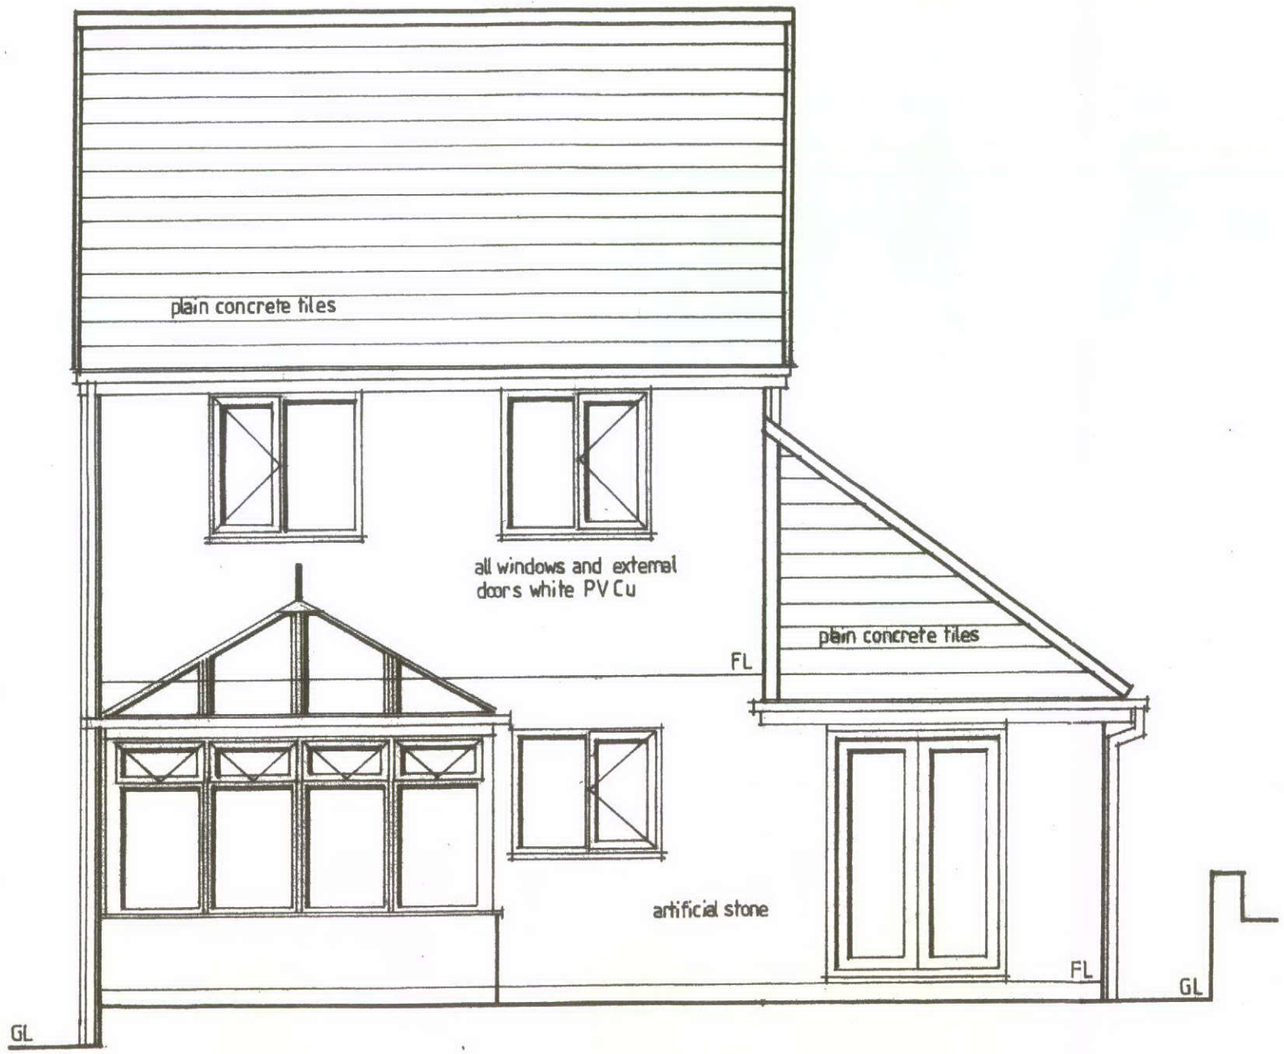


EXISTING REAR SOUTH ELEVATION.

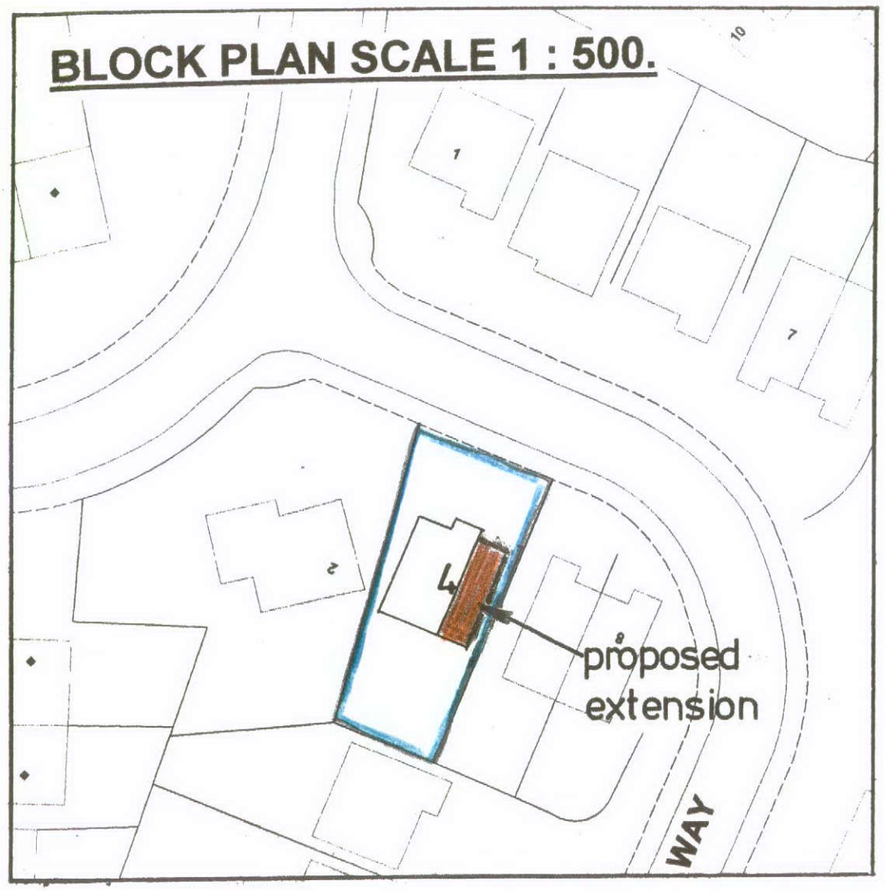


**Proposed 1st Floor extension forming 2 Bedrooms.**
**At:- 4, Homestaed Way, Chapel.**
For Mr M Downes. Scale 1:50 Drn GEH
Drg. No. SPM/ 1086 0