EXISTING GROUND FLOOR PLAN.

HPK/2011/0352

SHEET 5.

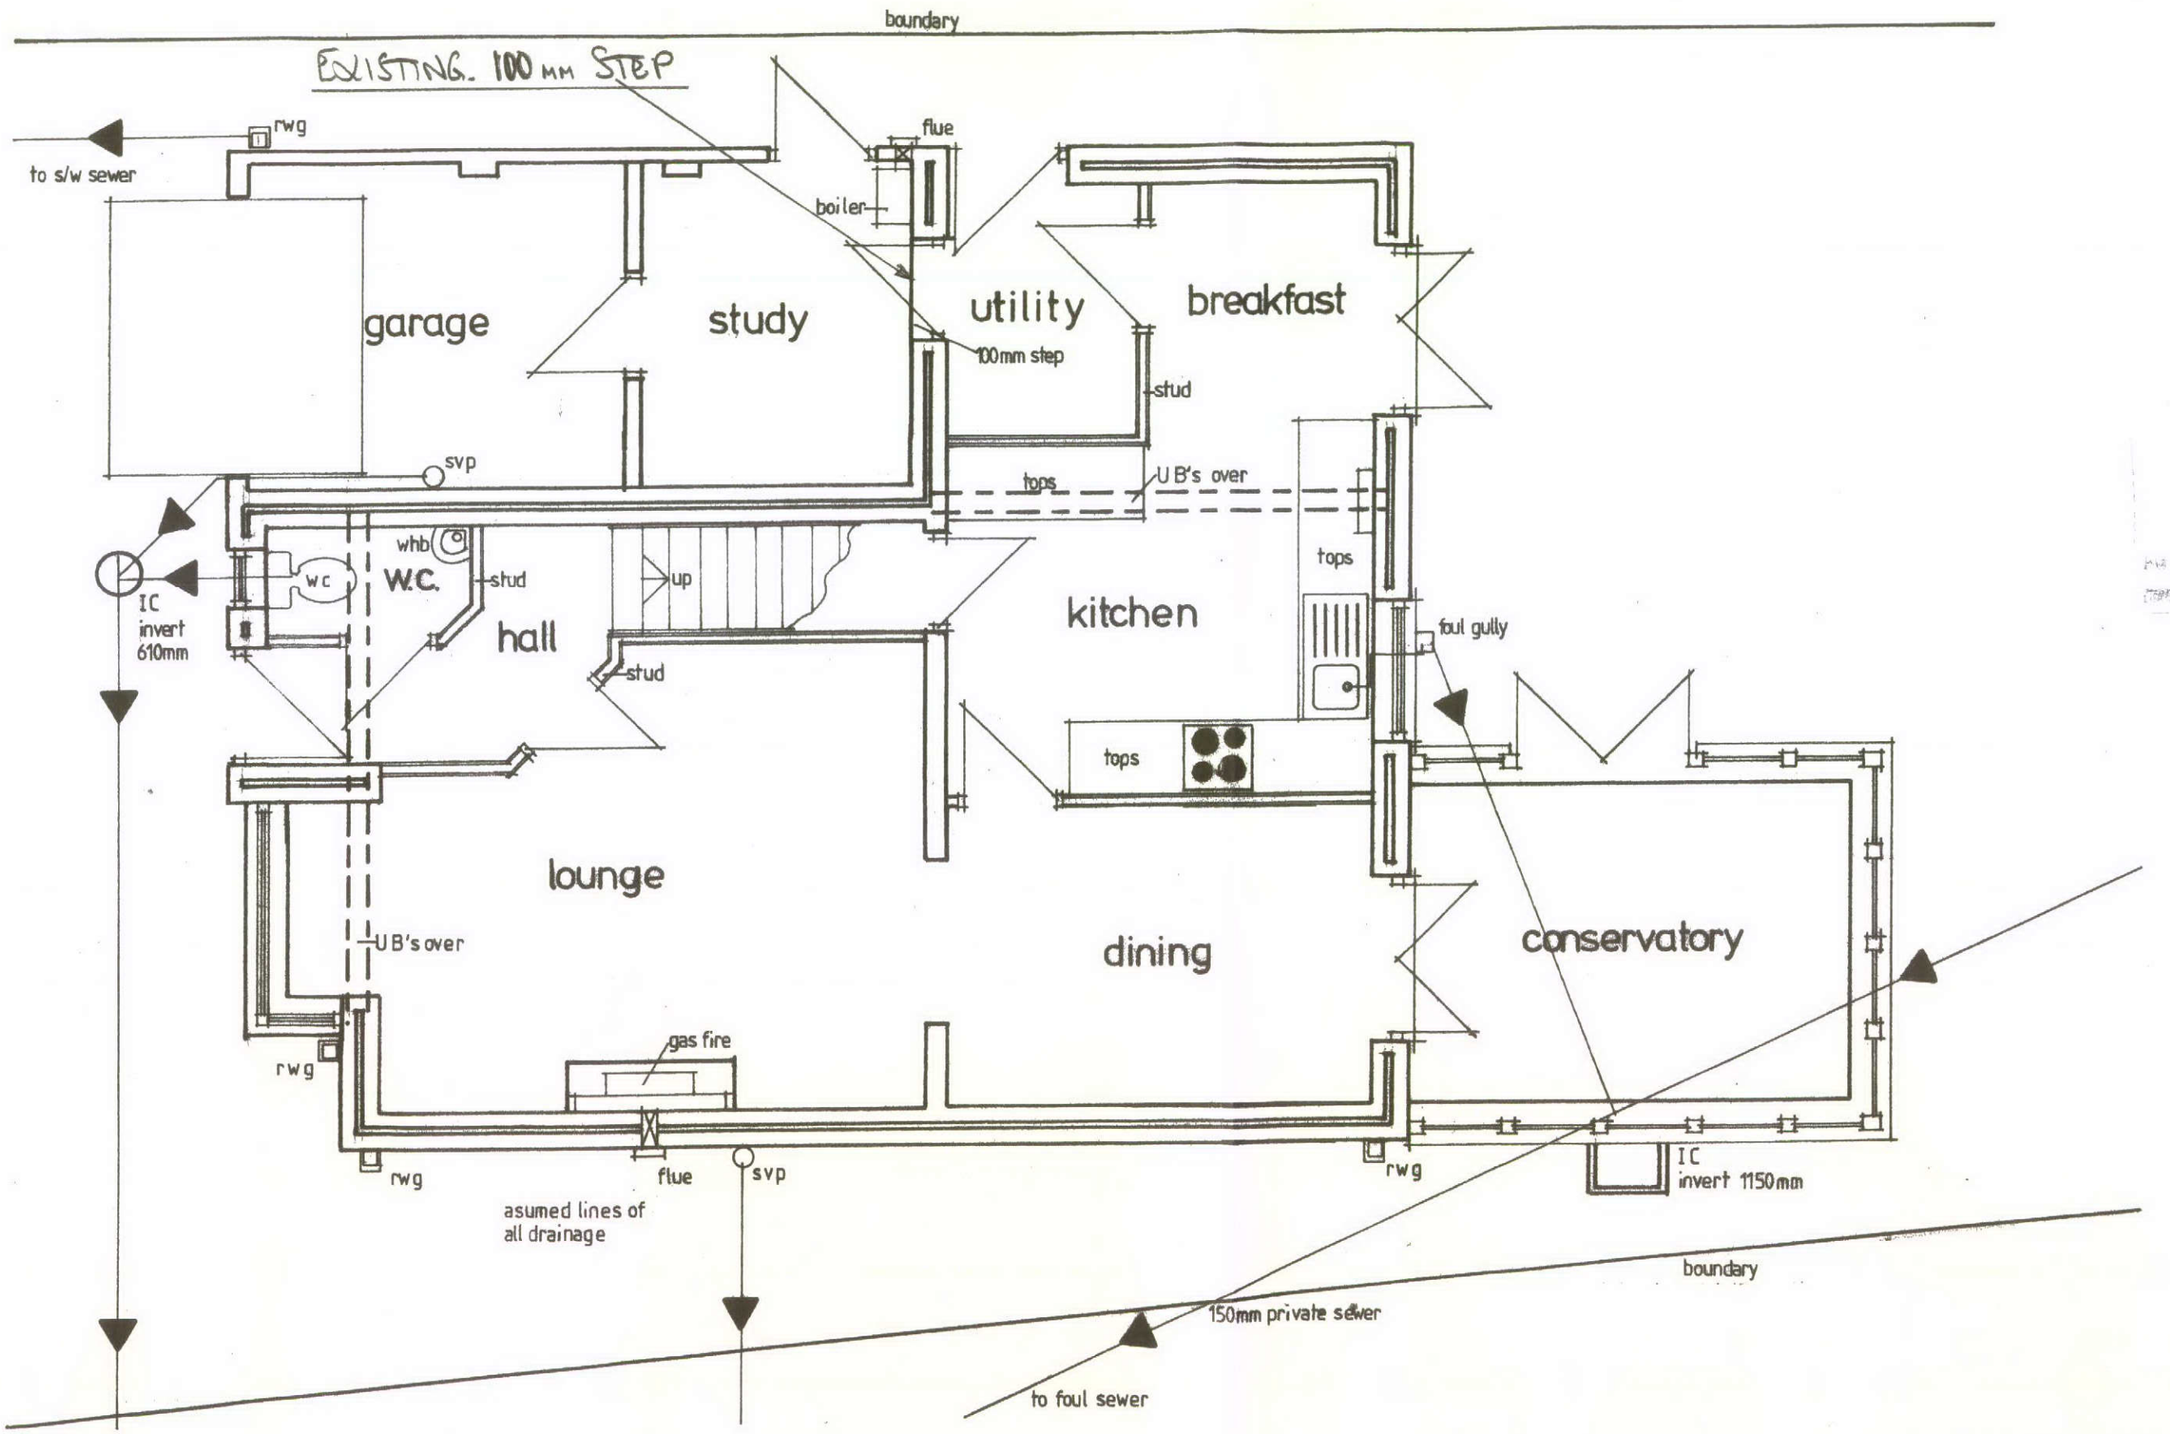

Proposed 1st Floor extension forming 2 Bedrooms.
At:- 4, Homestaed Way, Chapel.
For Mr M Downes. Scale 1:50 Drn GEH
Drg. No. SPM/ 1085- 0