
DPN 2011 / 0352

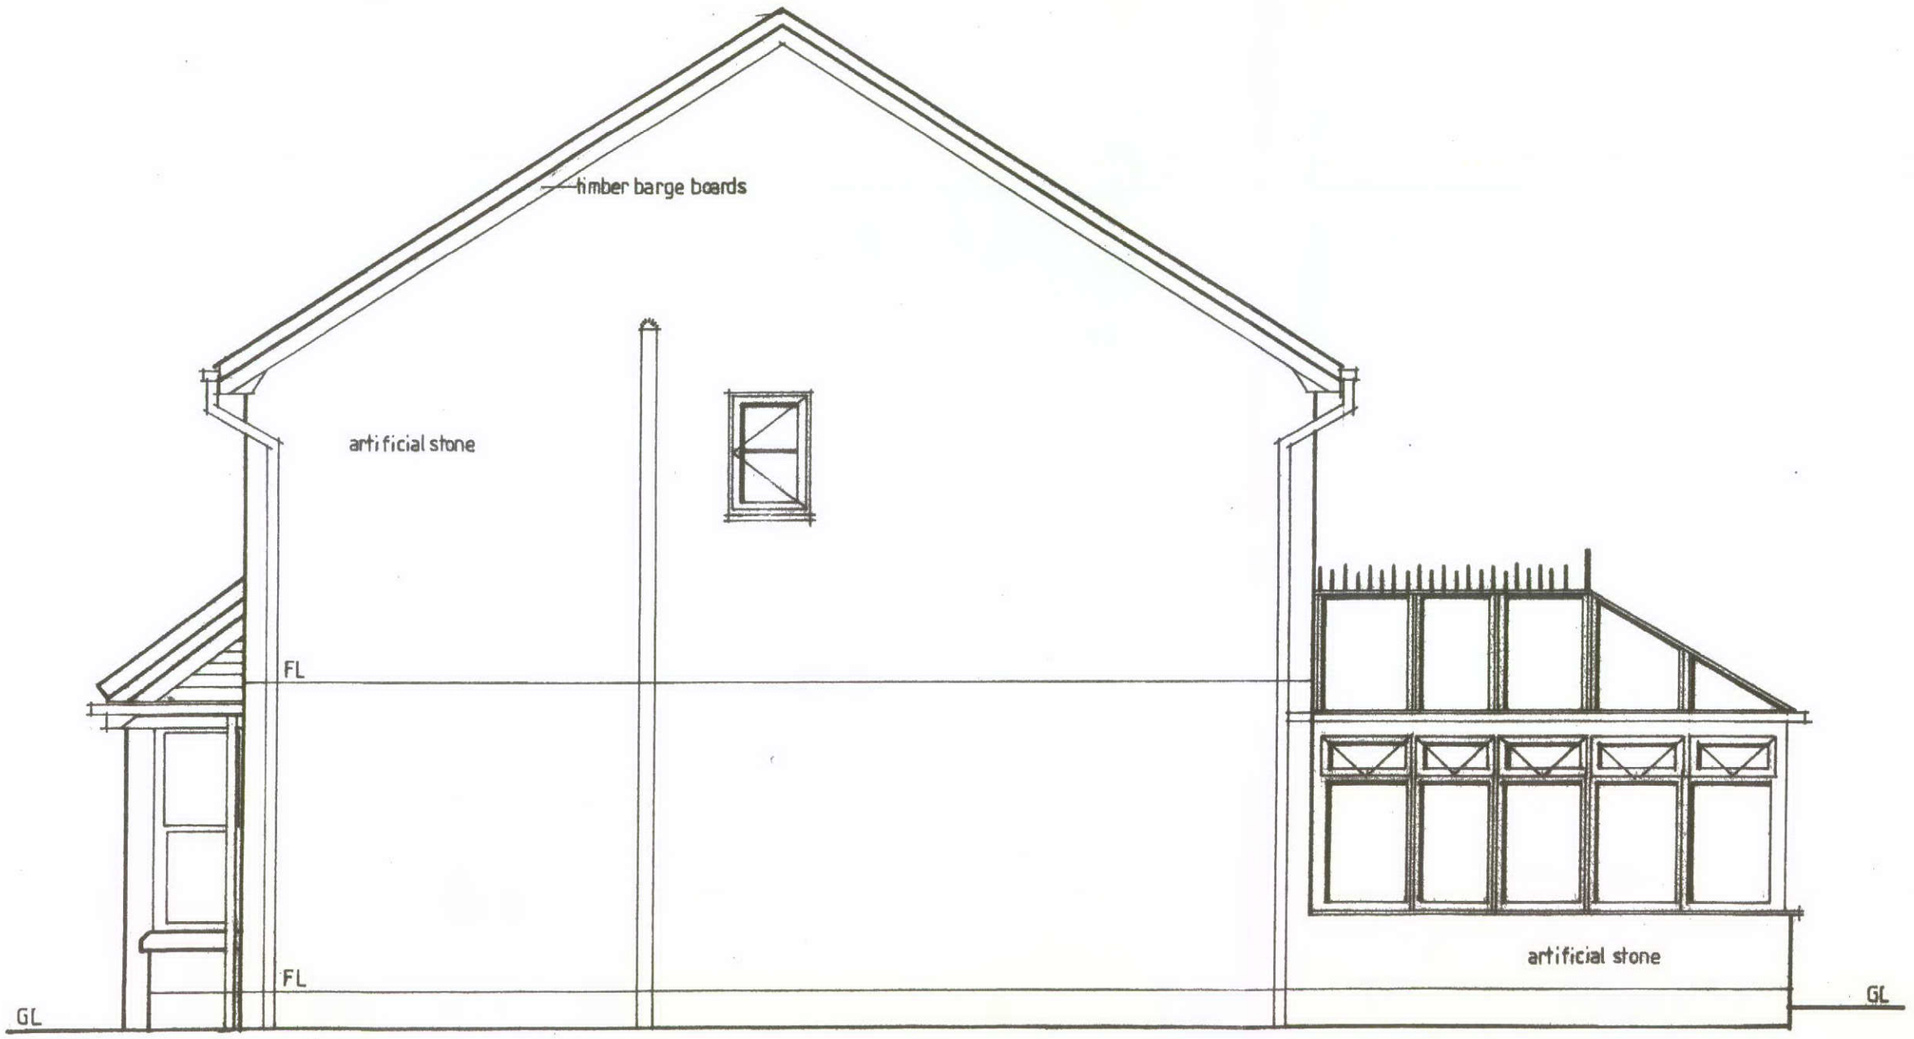

30 [illegible] 2011

EXISTING GABLE WEST ELEVATION.

Proposed 1st Floor extension forming 2 Bedrooms.
At:- 4, Homestaed Way, Chapel.
For Mr M Downes. Scale 1:50 Drn GEH
Drg. No. SPM/ 1089 0.