


EXISTING FRONT ELEVATION NORTH.

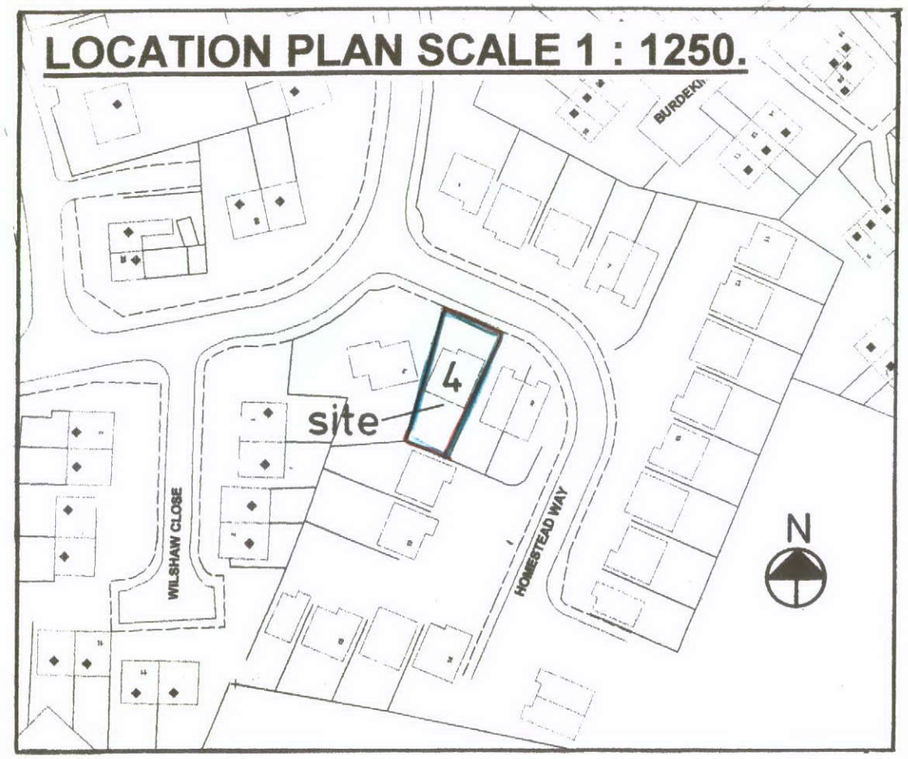

HIGH PEAK & DARWEN BOROUGH COUNCIL
RECEIVED
FILE REF:
REPLY REQUIRED

Proposed 1st Floor extension forming 2 Bedrooms.
At:- 4, Homestaed Way, Chapel.
For Mr M Downes. Scale 1:50 Drn GEH
Drg. No. SPM/ 1087 0'