TH IV 2011 / 0352

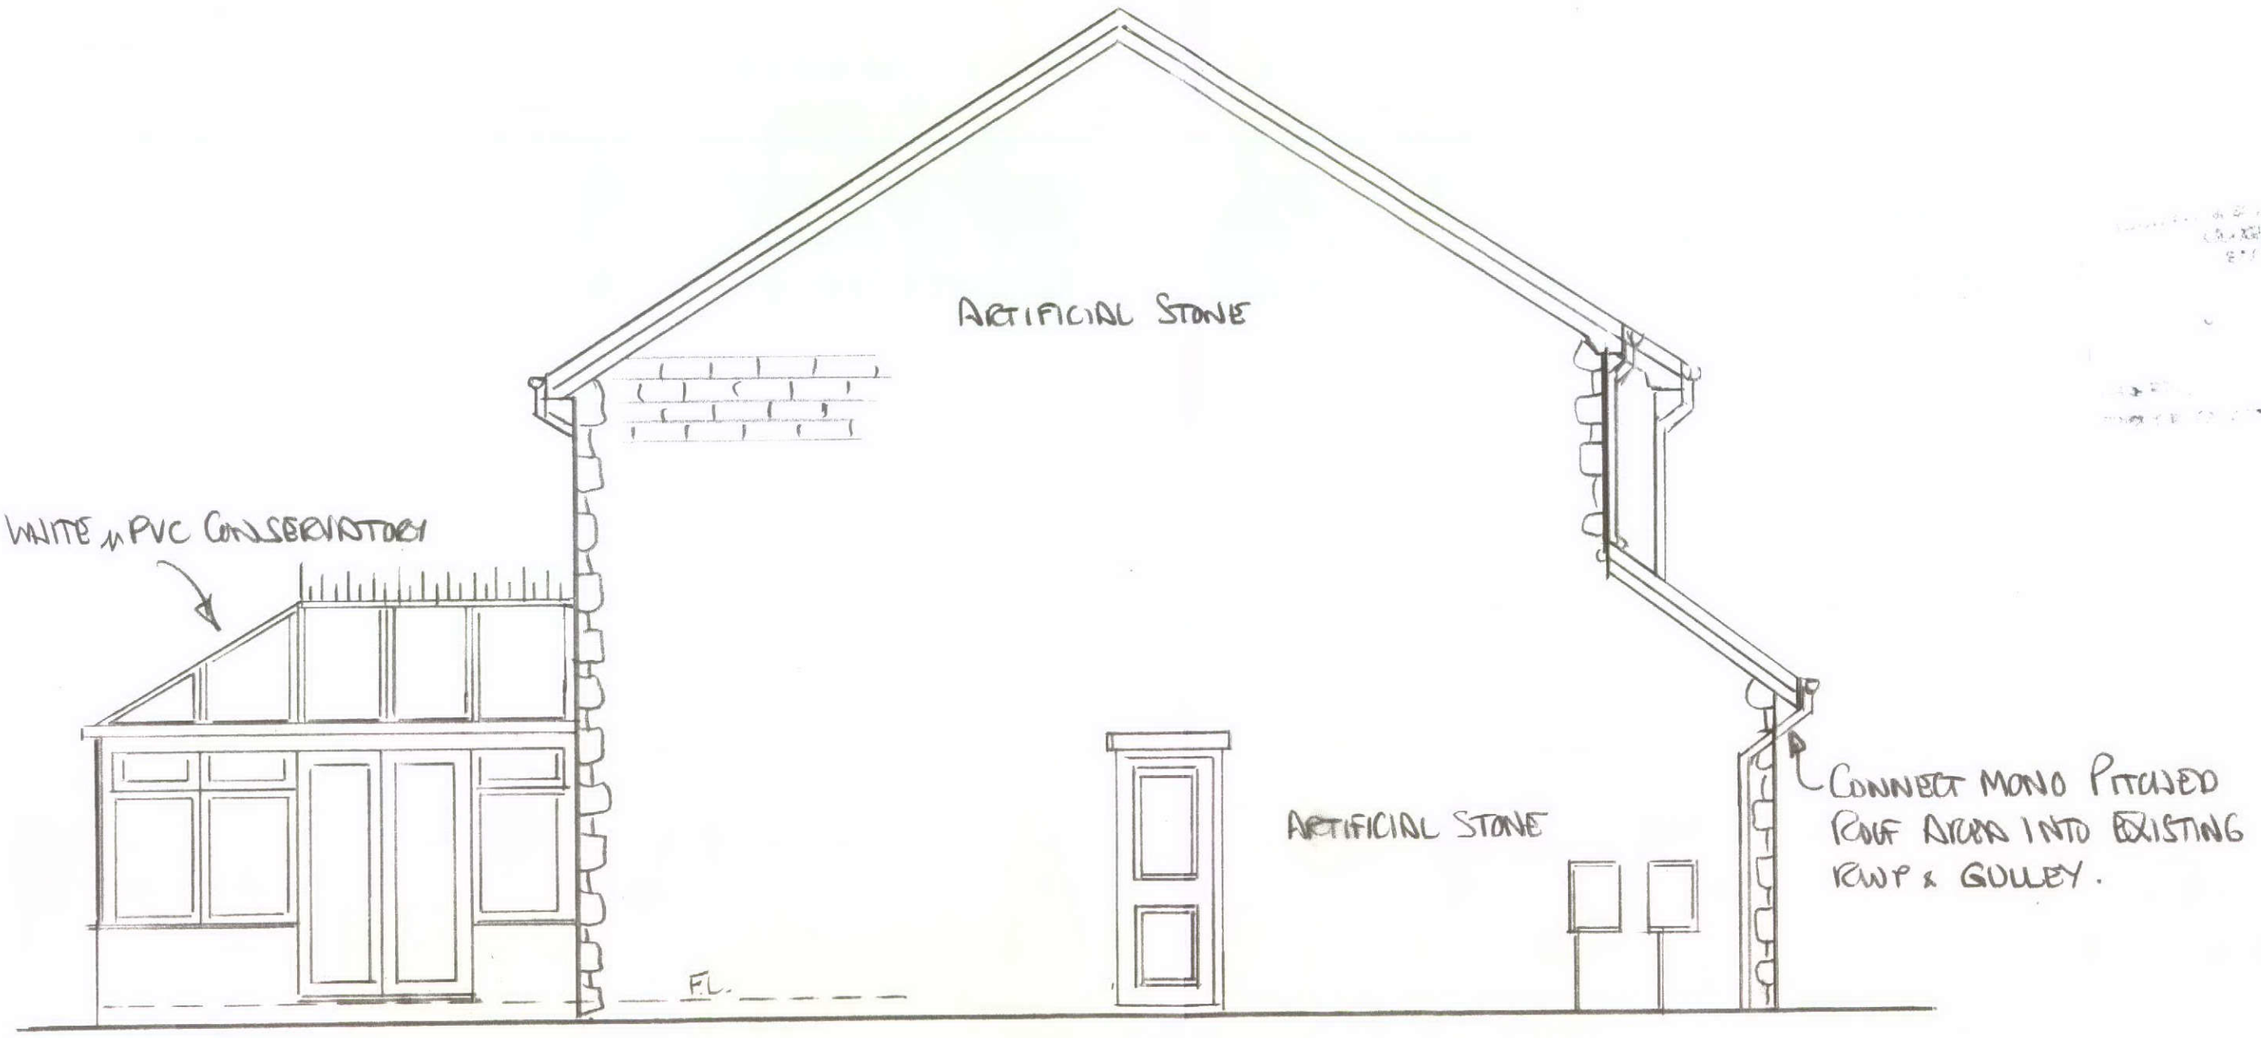

PROP. GABLE EAST ELEV.

Proposed 1st Floor extension forming 2 Bedrooms.
At:- 4, Homestaed Way, Chapel.
For Mr M Downes. Scale 1:50 Drn GEH
Drg. No. SPM/ 1081 - 0