APN 2017 . 0351

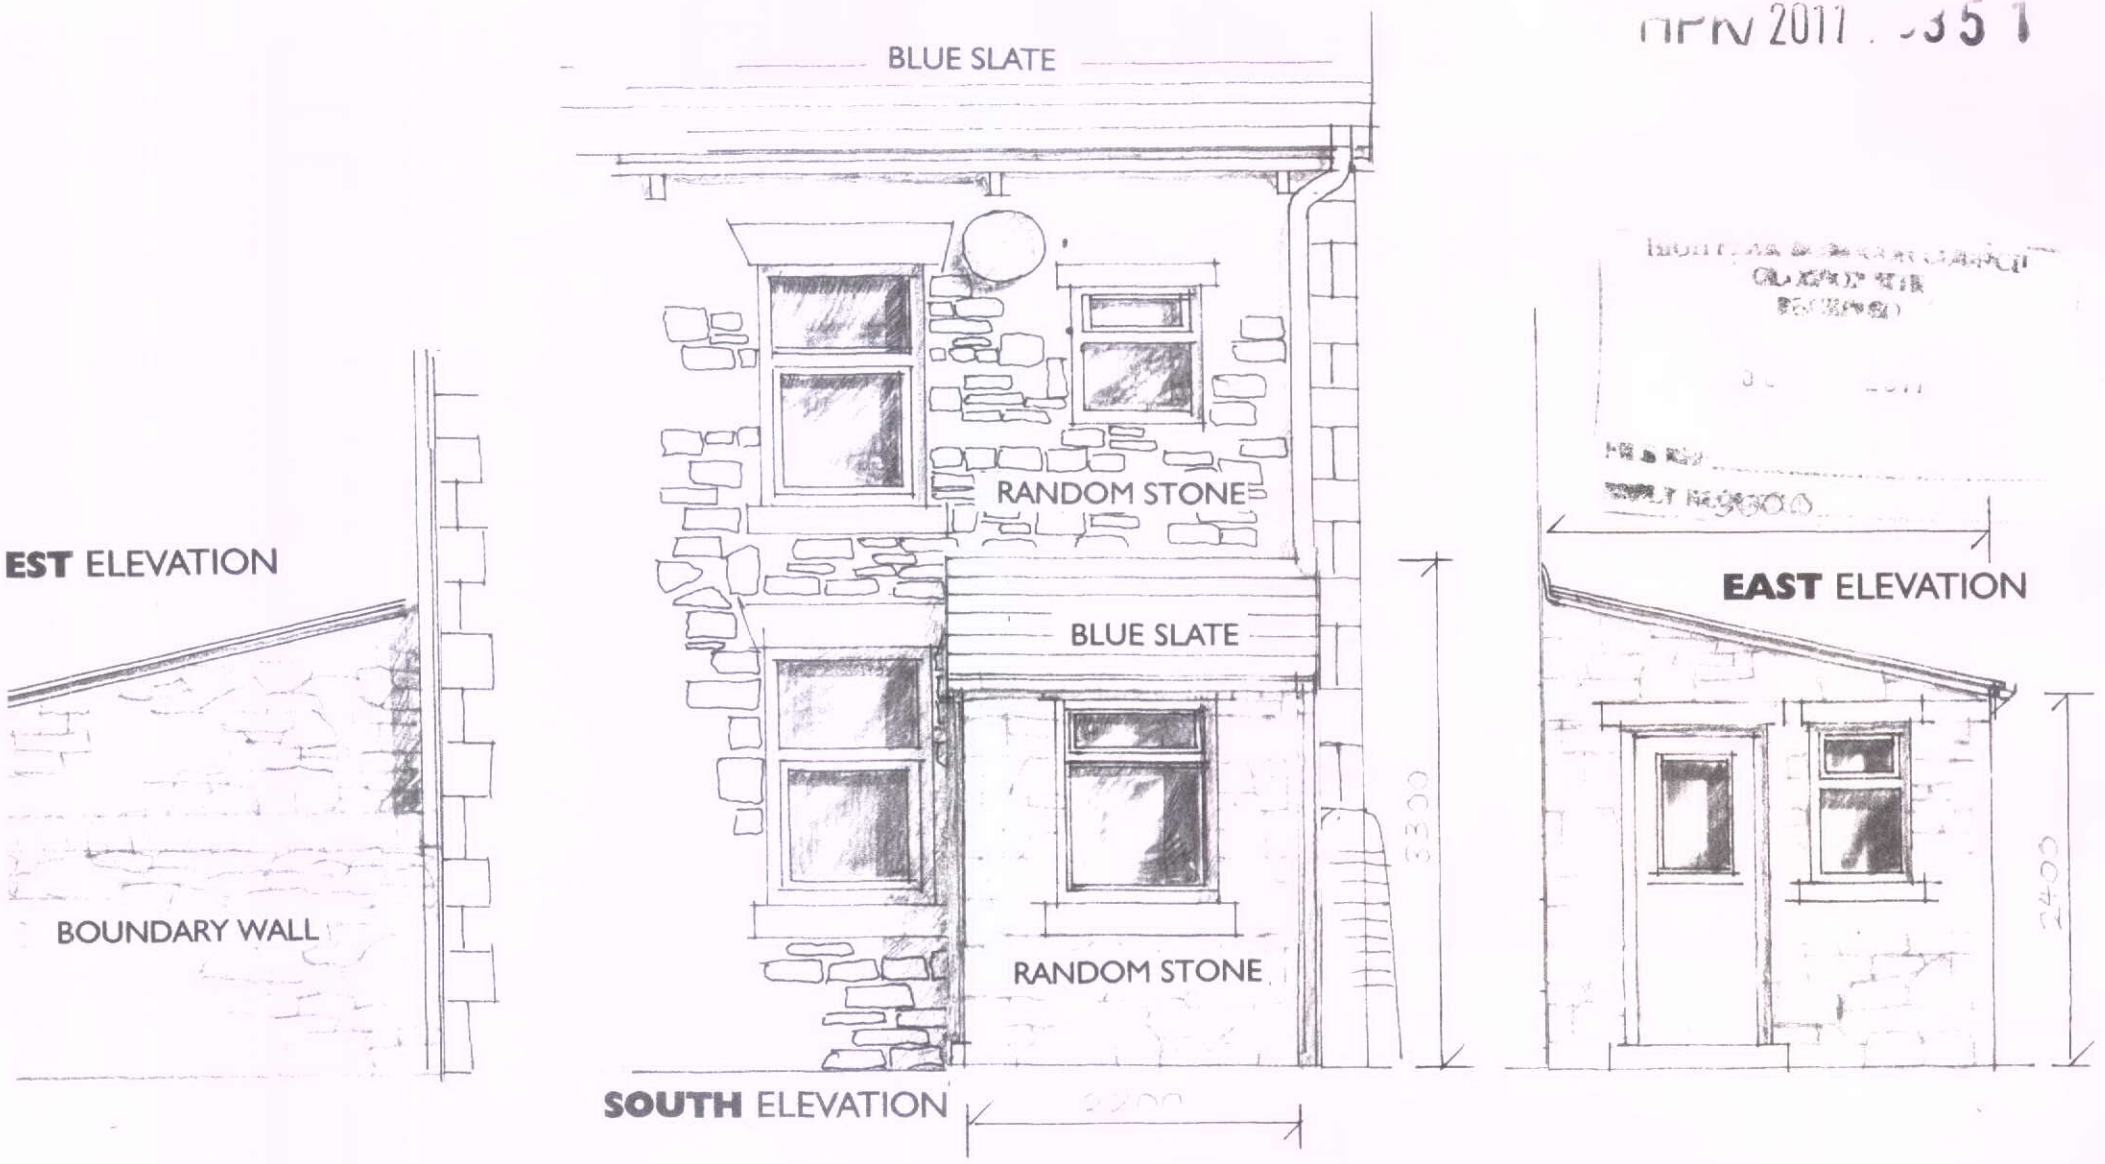

43 WIRKSMOOR ROAD
NEW MILLS, SK22 3HW
ELEVATION **PROPOSED**
SCALE 1.50
DWG No.MCF.5.16/06/11

Mel Cranmer
1 Park Crescent,
Little Hayfield,
High Peak, SK22 2NP

01663 745809

mel_cranmer@btinternet.com