HPK/2011/0325


28 JUN 2011




SOUTH ELEVATION AS EXISTING



EAST ELEVATION AS EXISTING

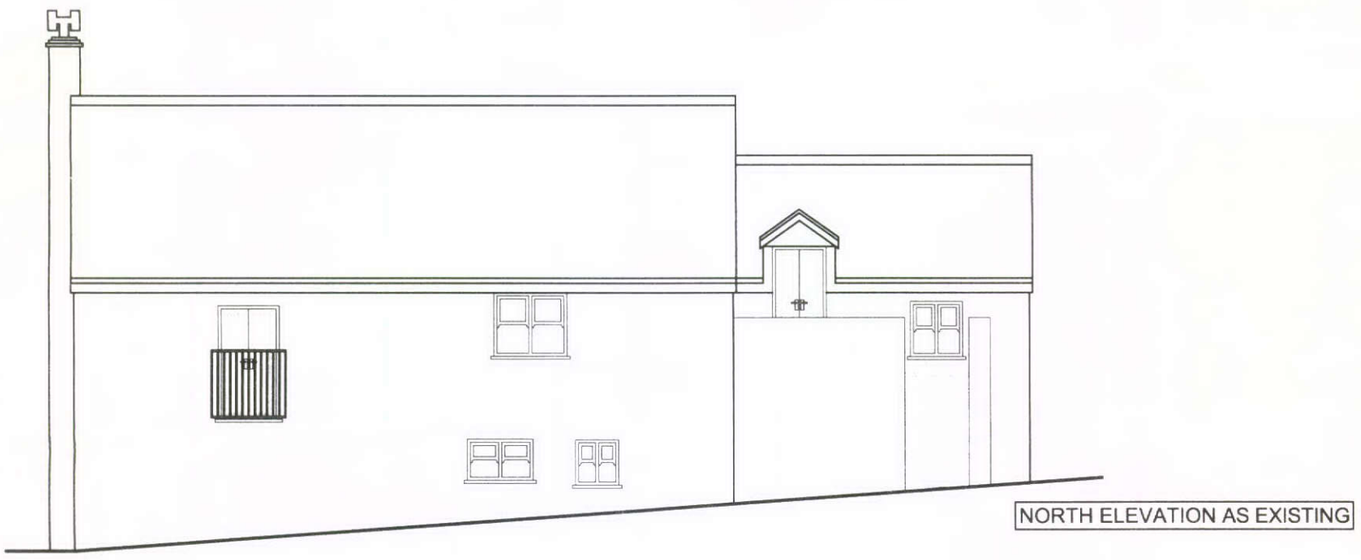

NORTH ELEVATION AS EXISTING

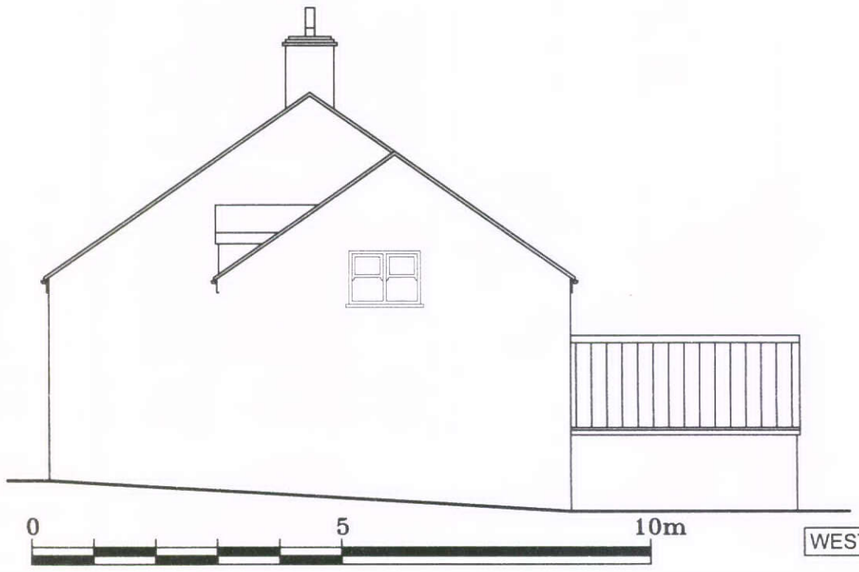

WEST ELEVATION AS EXISTING

0 5 10m

Client Mr & Mrs Coulthurst	
Job Title EXTENSION Ladygate Farm, Birch Vale	
Drawing PROPOSALS : ELEVATIONS AS EXISTING	
RISHWORTH DESIGN ASSOCIATES	7-11a Worrall Street Edgeley Stockport SK3 9BE 0161 968 1860
Date : November 2010	Drawn By : LG
Scale : 1:100	
Drawing No.	10.30.P4