COPYRIGHT: ALL RIGHTS RESERVED.
THIS DRAWING MUST NOT BE REPRODUCED WITHOUT PERMISSION.

DO NOT SCALE FROM THIS DRAWING.

DIMENSIONS ARE IN MILLIMETRES UNLESS OTHERWISE STATED.

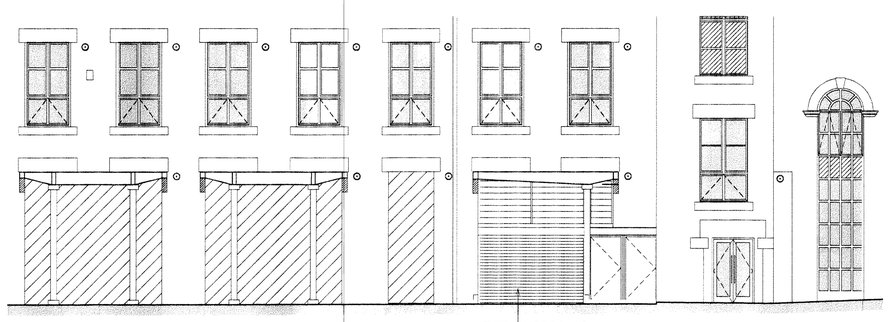

NORTH ELEVATION



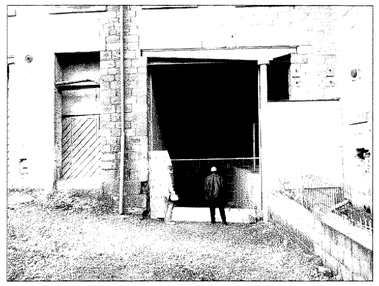

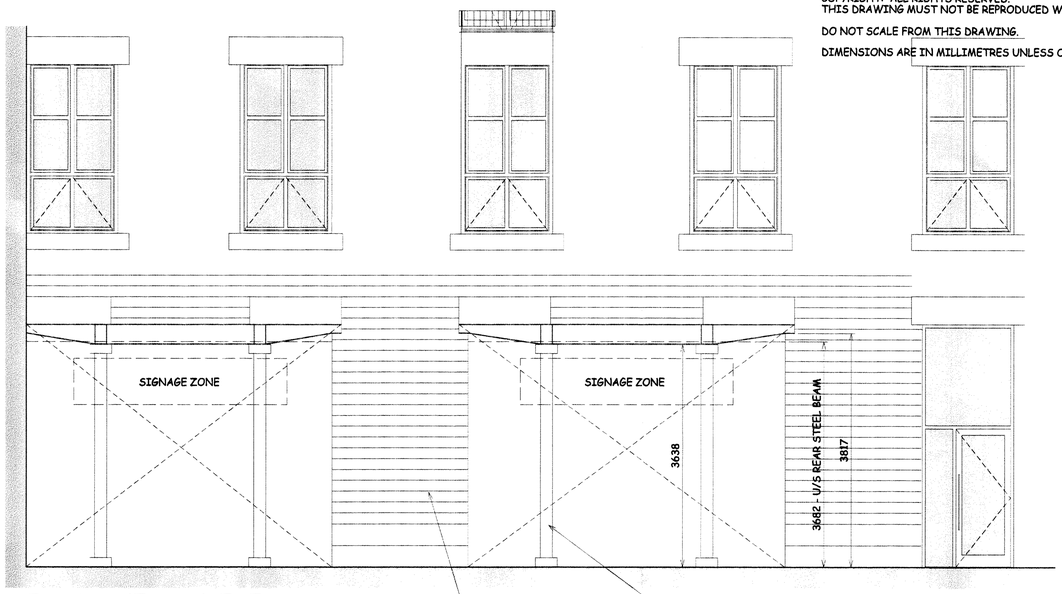

FRONT (EAST) ELEVATION



SOUTH ELEVATION



NORTH ELEVATION

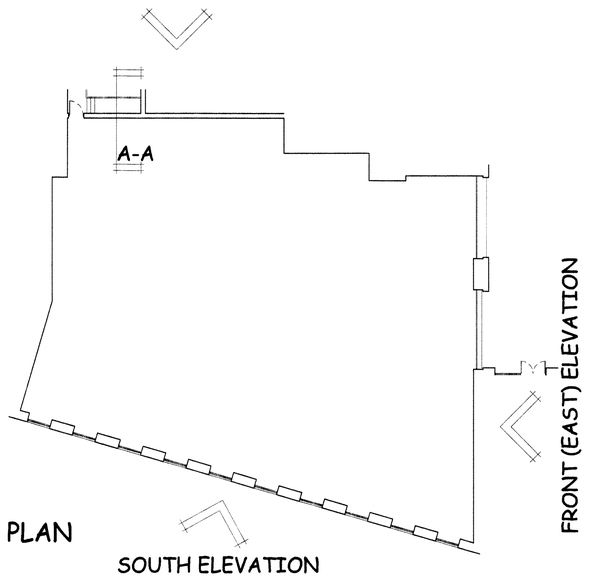

KEY PLAN

SOUTH ELEVATION

0.5 0 1.0 2.0 3.0 4.0 5.0
SCALE BAR 1:100

NB:
A CHECK SURVEY WILL BE REQUIRED PRIOR TO COMMENCEMENT ON SITE

THIS DRAWING IS PRODUCED FROM DEVELOPERS SUPPLIED INFORMATION AND TO BE USED TO PROVIDE DEVELOPER PEACOCKS REQUIREMENTS

Rev	Amendment	Date	Initials
A	FLOOR PLAN OMITTED & ELEVATION ADDED	31.03.11	RPR

PEACOCKS

The Peacock Group plc
Capital Link
Windsor Road
Cardiff CF24 5NG
Tel: (029) 2027 0000

Project: Unit 8, Howard Town Mill, Victoria Street, Glossop, Derbyshire

Title: Elevations As Existing

Scale: 1:50/100 @ A1

Date: Mar. 2011

RPR Ref. No. PEA706/AE02 A

Drawn by: RRDS