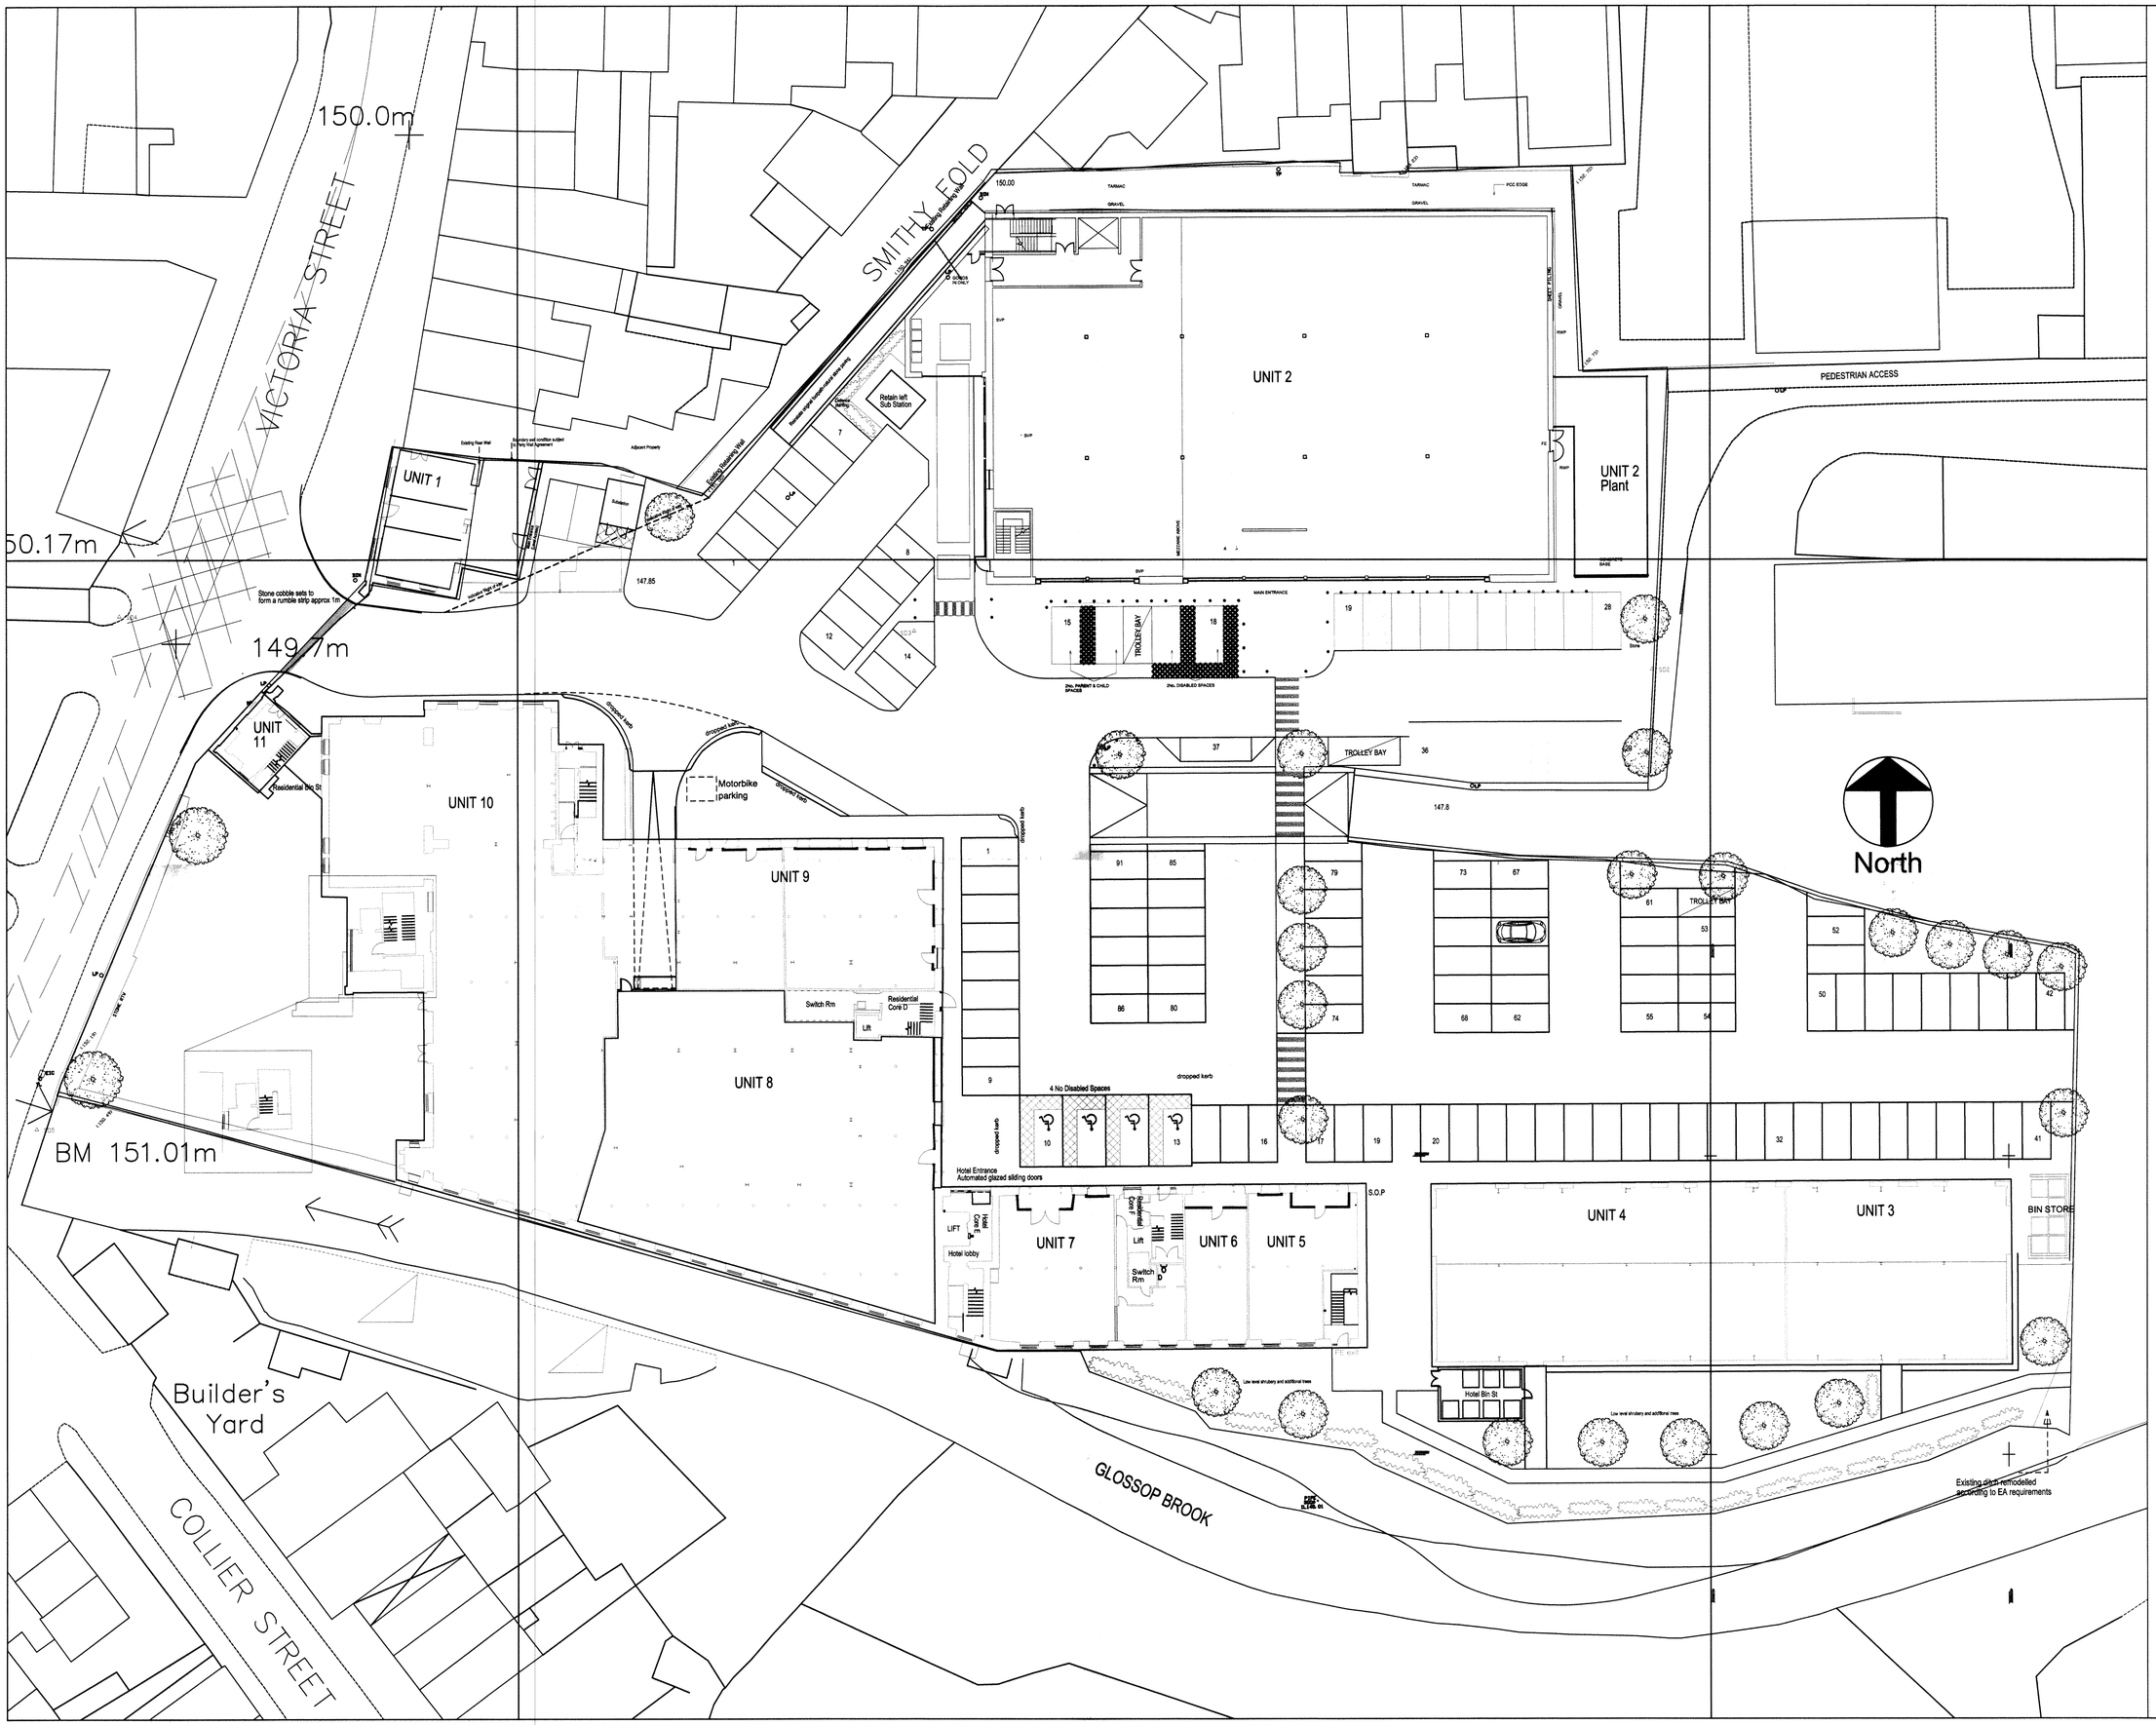

NOTES
The Contractor is to check all dimensions and conditions on site before commencing. Do not scale from this drawing.
This drawing remains the copyright of POZZONI LLP.

SCALE BARS - TO BE USED ONLY AS GUIDANCE

1:100	mm	1000	3000	5000	7000		
1:200	mm	5000	5000	12000			
1:500	M	5	15	25	35		
1:1250	M	10	30	50	70	90	

KEYPLAN

IT IS THE RESPONSIBILITY OF THE TENANT AND CONTRACTOR TO CARRY OUT FULL INDEPENDENT SURVEY INC CHECK TO ALL DIMENSIONS, STRUCTURE, M&E ON SITE PRIOR TO WORK ON SITE/CONSTRUCTION/FIT OUT COMMENCING.

PRELIMINARY AREAS
SUBJECT TO FULL PLANNING, SURVEY & CONSTRUCTION DETAILS

UNIT DEMISE

SUBJECT TO PLANNING

FOR INFORMATION ONLY

Rev	Description	By	Date

Client
Peveril Securities LTD

Job
Howard Town Mill, Victoria Street, Glossop, Derbyshire

Drawing
Site Plan

☐ Feasibility	Scale	1:250	@ A1
■ Design	Model		
☐ Tender	Sheet	SPM	
☐ Contract	Checked		
☐ Construction	Issue Date	26/05/11	Rev
☐ As Built	Drg. No.	P2952 - 1-9100	-

POZZONI
T 0161 928 7848
F 0161 926 9428
E architects@pozzoni.co.uk
2 Woodville Road
Altrincham
WA14 2FH