
COPYRIGHT: ALL RIGHTS RESERVED.
THIS DRAWING MUST NOT BE REPRODUCED WITHOUT PERMISSION.


DO NOT SCALE FROM THIS DRAWING.

DIMENSIONS ARE IN MILLIMETRES UNLESS OTHERWISE STATED.

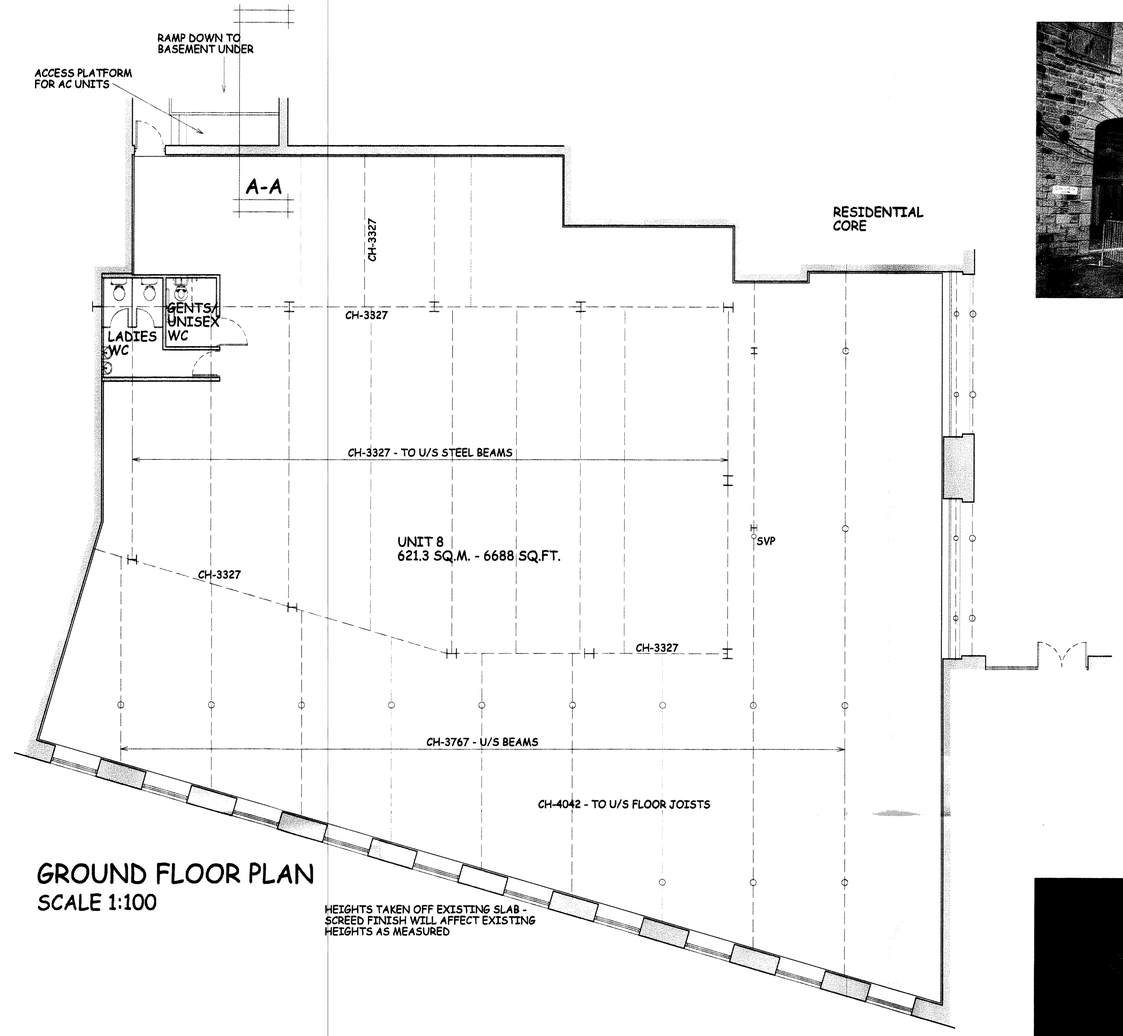


GROUND FLOOR PLAN
SCALE 1:100

HEIGHTS TAKEN OFF EXISTING SLAB - SCREED FINISH WILL AFFECT EXISTING HEIGHTS AS MEASURED

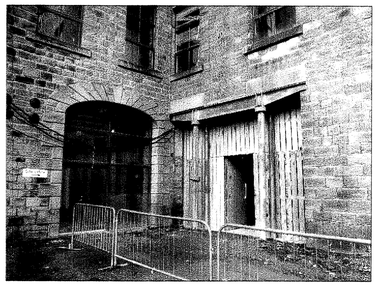



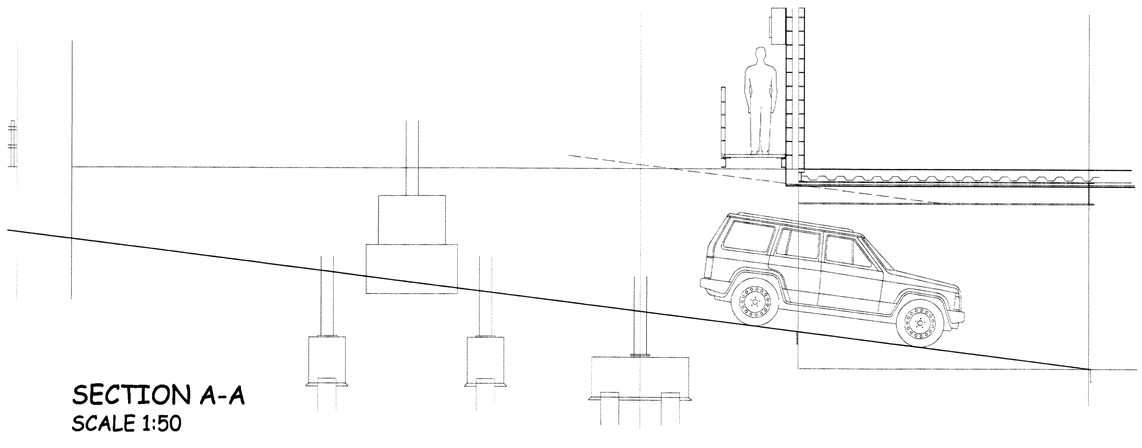

SECTION A-A
SCALE 1:50













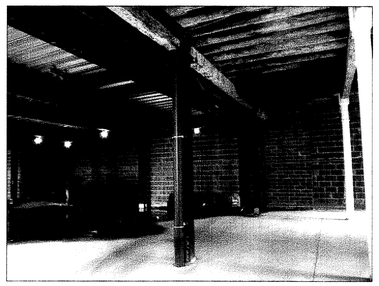



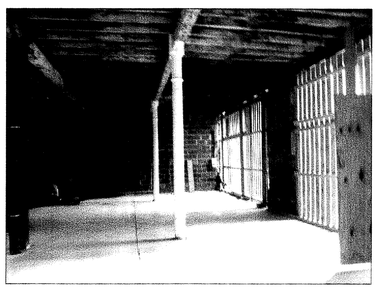

SCALE BAR 1:100

Rev	Amendment	Date	Initials
E	DRWG UPDATED TO ALIGN WITH DEVELOPERS DRWG	13.06.11	RPR
	P2952-1-9200G		
D	FRONT ELEVATION OMITTED & SECTION A-A ADDED	31.03.11	RPR
C	AREA UPDATED TO ALIGN WITH DEVELOPERS DRWG	11.03.11	RPR
	P2952-1-9200		
B	PLAN REDRAWN & FRONT ELEVATION ADDED FOLLOWING	01.02.11	RPR
	SITE SURVEY		
A	AREA AMENDED TO ALIGN WITH DEV LATEST - SK-021 G	01.12.10	RPR

PEACOCKS

The Peacock Group plc
Capital Link
Windsor Road
Cardiff CF24 5NG
Tel: (029) 2027 0000

Project: Unit 8, Howard Town Mill, Victoria Street, Glossop, Derbyshire

Title: Ground Floor Plan & Section A-A As Existing

Scale: 1:50/100 @ A1 | Date: Nov. 2010

RPR Ref. No. PEA706/AE01 E

Drawn by: RRDS