
NOTES
The Contractor is to check all dimensions and conditions on site before commencing. Do not scale from this drawing.
This drawing remains the copyright of POZZONI LLP.

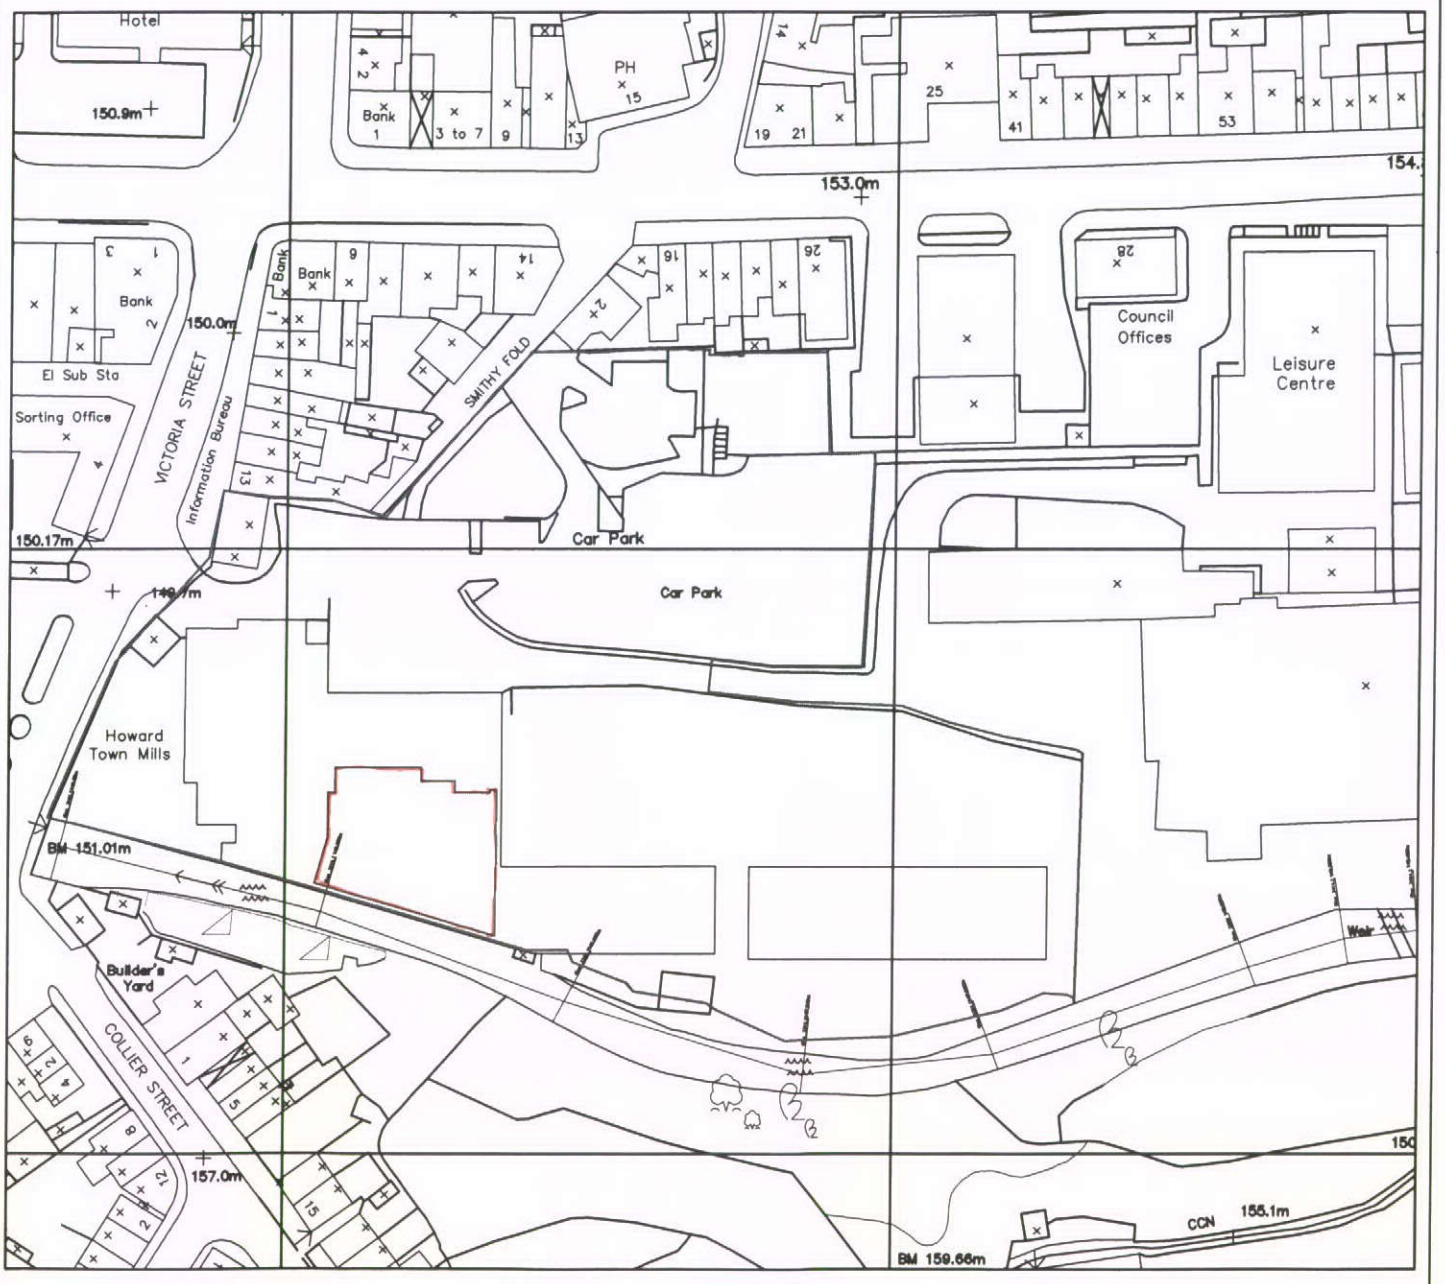

Site Boundary

Planning Application Site Boundary

Site - Location

1 : 1250

- [ ] Feasibility
- [x] Design
- [ ] Tender
- [ ] Contract
- [ ] Construction
- [ ] As Built

Client: Peveril Securities Ltd

Job: P2952-1 Howard Town Mill, Glossop - Unit 8

Drawing: Location Plan

Scale: As indicated A4

Drawn: JP/SPM

Date: 16/02/11 Rev

Drg. No.: P2952-1 9010

POZZONI

T 0161 928 7848
F 0161 926 9428
E architects@pozzoni.co.uk

2 Woodville Road
Altrincham
WA14 2FH