

COPYRIGHT: ALL RIGHTS RESERVED.
THIS DRAWING MUST NOT BE REPRODUCED WITHOUT PERMISSION.

DO NOT SCALE FROM THIS DRAWING.

DIMENSIONS ARE IN MILLIMETRES UNLESS OTHERWISE STATED.

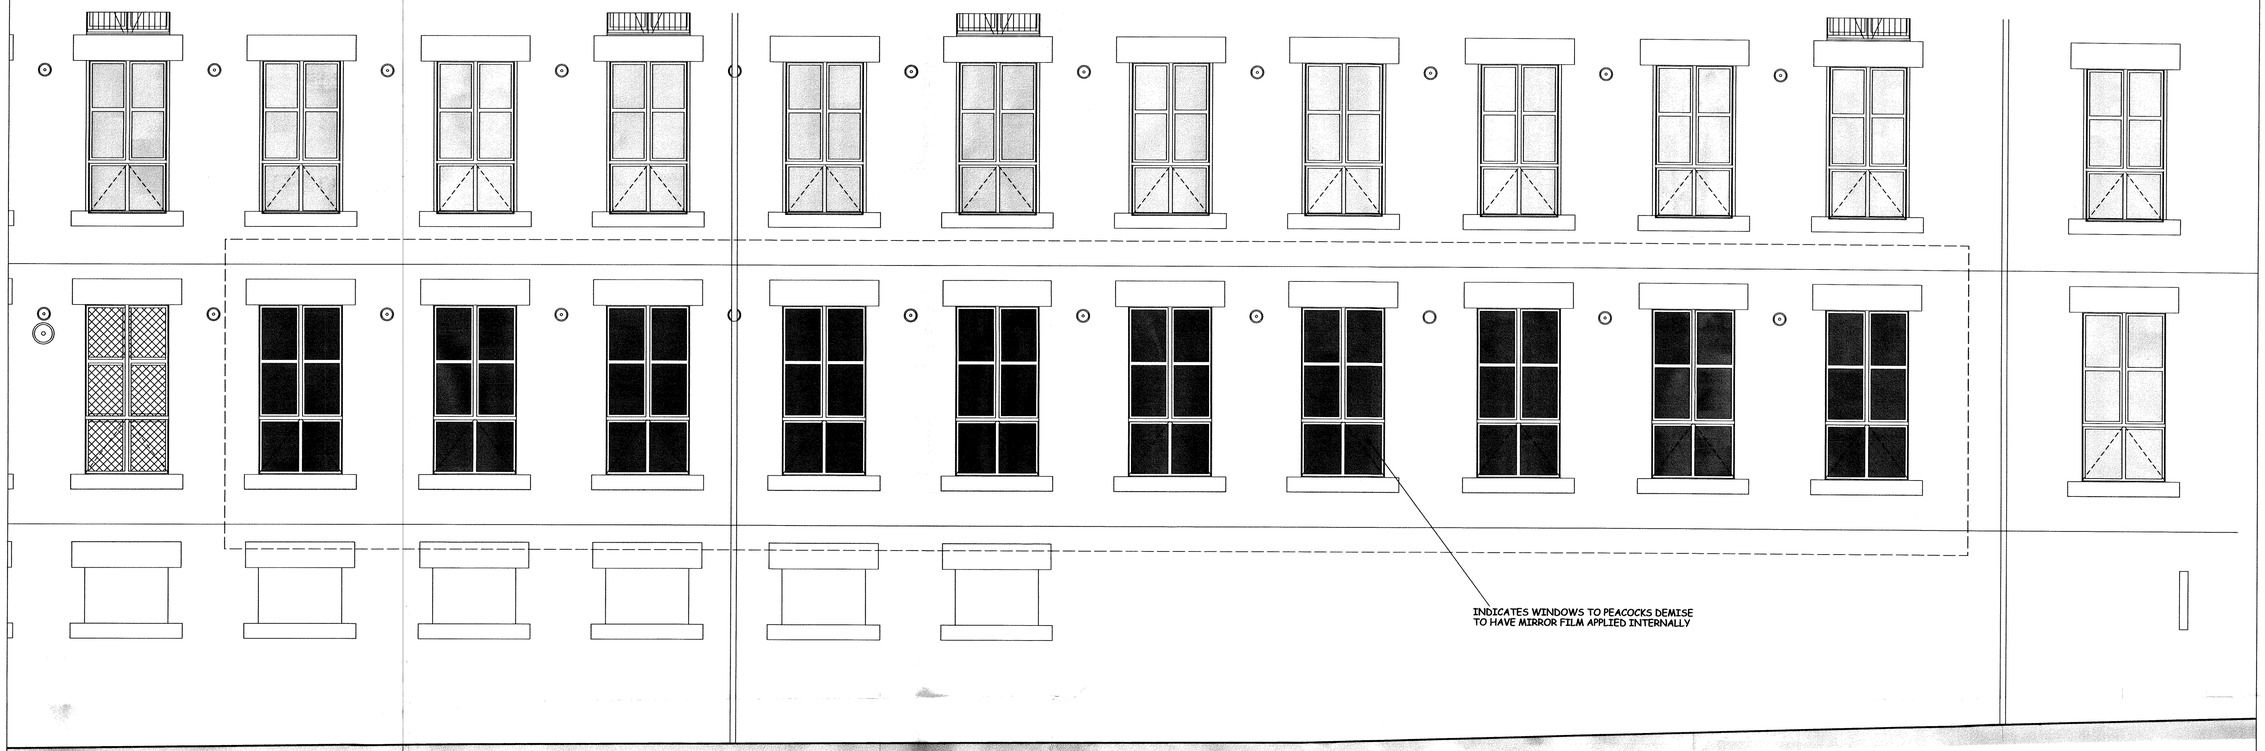

SOUTH ELEVATION

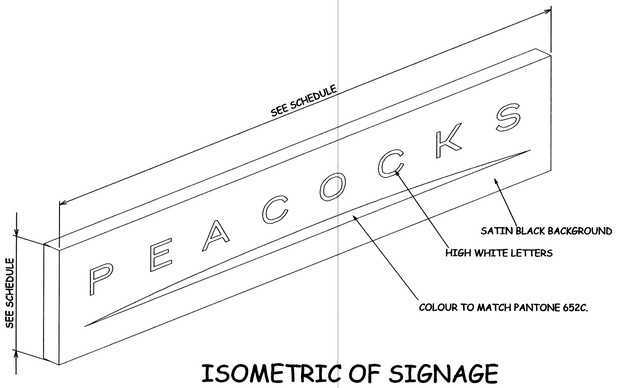

ISOMETRIC OF SIGNAGE

PEACOCKS BOX SIGN -
2NO. SIGNS - HEIGHT - 700MM x 4000MM WIDE, WITH 180MM HIGH LETTERING - ILLUMINATED

SIGN ILLUMINATION NOT TO EXCEED 800 CANDELAS PER SQ.M. (IE. WITHIN L.A. GUIDELINES).

INDIVIDUALLY INTERNALLY ILLUMINATED LETTERS - ILLUMINATION VIA FLOURESCENT TUBES - SUFFICIENT IN QUANTITY, TO PROVIDE CONSTANT AND EVEN ILLUMINATION

THE LOGOTYPE IS HIGH WHITE ON A SATIN BLACK BACKGROUND MOUNTED CENTRALLY ON TO FASCIA - LETTERS TO BE FLUSH WITH BLACK BACKGROUND

CURVES CUT INTO THE BLACK BLOCK REVEALING COLOUR TO MATCH PANTONE 652C.

THE LOGOTYPE IS CENTRED BOTH HORIZONTALLY & VERTICALLY WITHIN THE BLACK BLOCK & ELIPSE TO EXTEND BEYOND OUTSIDE EDGES OF LETTERS

SIZES STATED ARE BASED ON SUPPLIED INFORMATION - SIGN MANUFACTURER TO SITE MEASURE PRIOR TO SIGNAGE FABRICATION



FRONT ELEVATION

MILLED ALUMINIUM SECTIONS TO BE APPROX. 100x54MM DRY JOINTED WITH APPROPRIATE REBATE FOR GLASS WITH WEATHERTIGHT GLAZING SEALS, TO MATCH RAL 9006 REGAL SILVER
FRAME TO BE SEALED WITH COLOURED MASTIC. GLASS SIZES AS FOLLOWS:

HEIGHT(MM)		LENGTH(MM)		THICKNESS(MM)
FROM	TO	FROM	TO	
0	1100	0	1100	8
1100	2250	1100	2250	10
2250	3000	2250	4500	12
3000	ANY	4500	ANY	15

GLAZING:
ALL GLAZING TO BE IN ACCORDANCE WITH BS6206 SPECIFICATION FOR IMPACT PERFORMANCE REQUIREMENTS FOR SAFETY GLASS FOR USE IN BUILDINGS AND PART N OF THE BUILDING REGS. - & TO BE FURTHER EXTENDED TO INCORPORATE COMPLIANCE WITH BS6262 PART 4 1994 WITH THE GLASS PANES INDIVIDUALLY STAMPED ACCORDINGLY

MANIFESTATION LINE AT 900mm & 1500mm ABOVE FFL SUPPLIED & FITTED BY OTHERS

0.5 0 1.0 2.0 3.0 4.0 5.0

SCALE BAR 1:50

Rev	Amendment	Date	Initials
A	SIGNAGE TO FRONT ELEVATION WIDENED TO 4000MM & WINDOWS WITH MIRROR FILM HI-LIGHTED	24.06.11	RPR

PEACOCKS

The Peacock Group plc
Capital Link
Windsor Road
Cardiff CF24 5NG
Tel: (029) 2027 0000

RRDS LTD
Brookside Farm, Nanty Derry, Nr. Abergavenny,
Monmouthshire, NP7 9DP
Email: design@rrds.net
Tel: 01873 881165 Fax: 01873 881343

Project:	Unit 8, Howard Town Mill, Victoria Street, Glossop, Derbyshire
Title:	Front & Side Elevations As Proposed
Scale:	1:50 @ A1 1:100 @ A3
Date:	June 2011
RPR Ref. No.	PEA706/AP03 A
Drawn by:	RRDS