

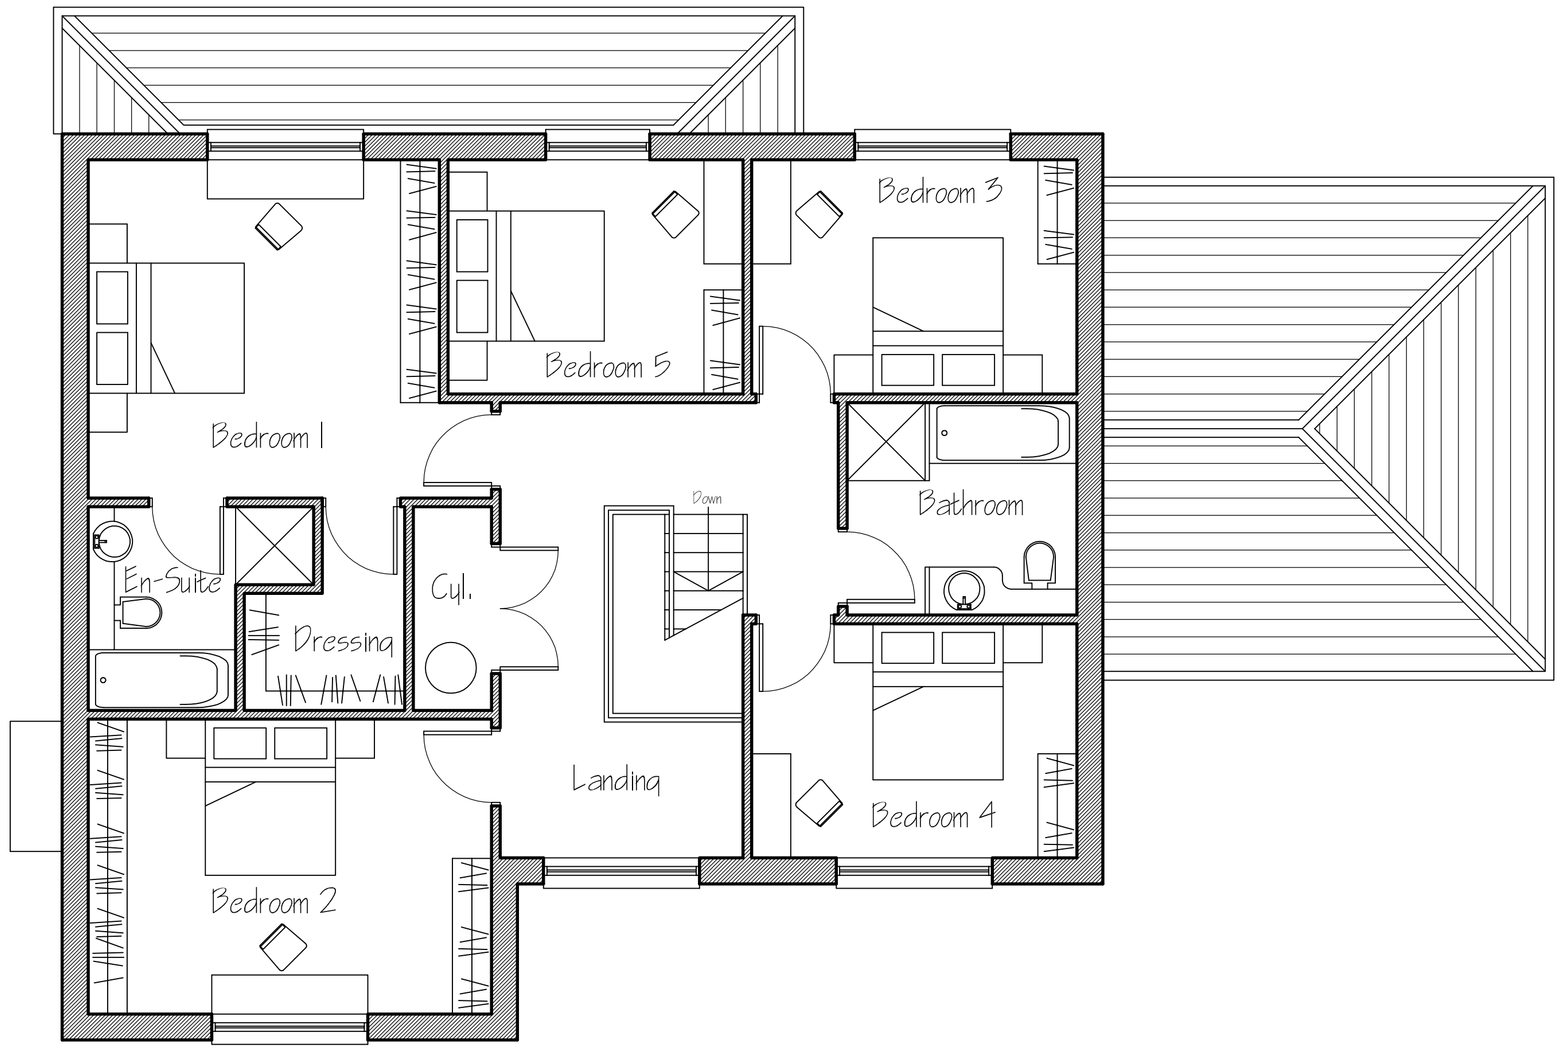



First Floor

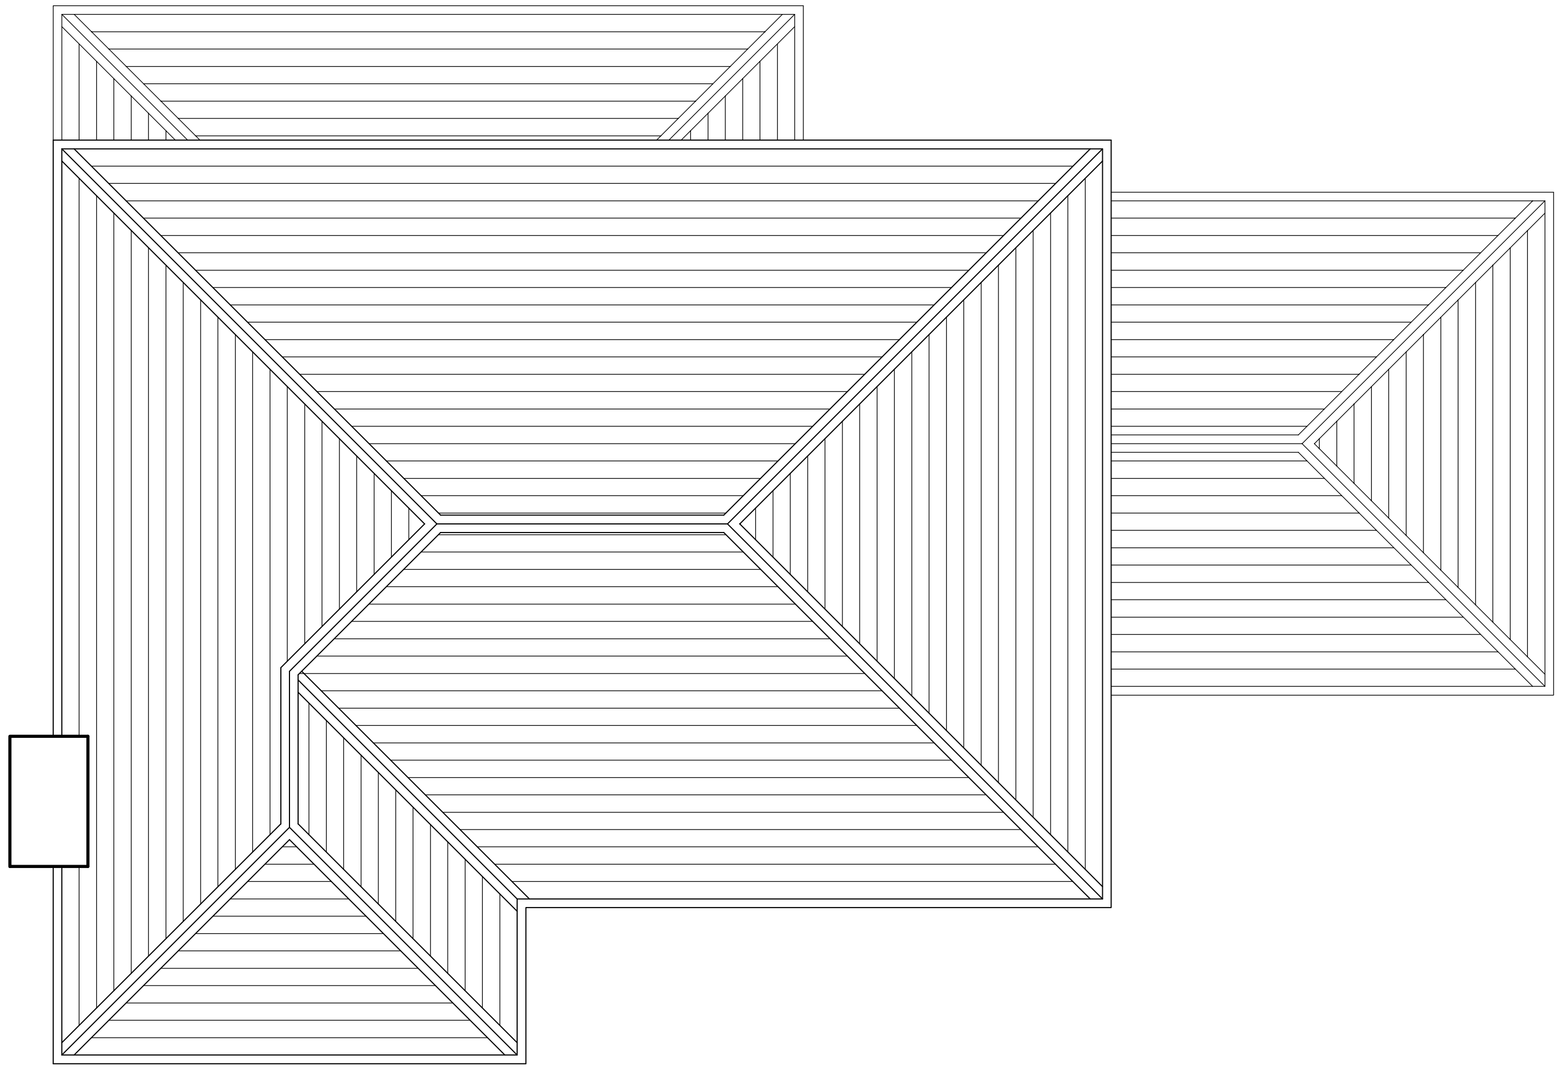

Roof

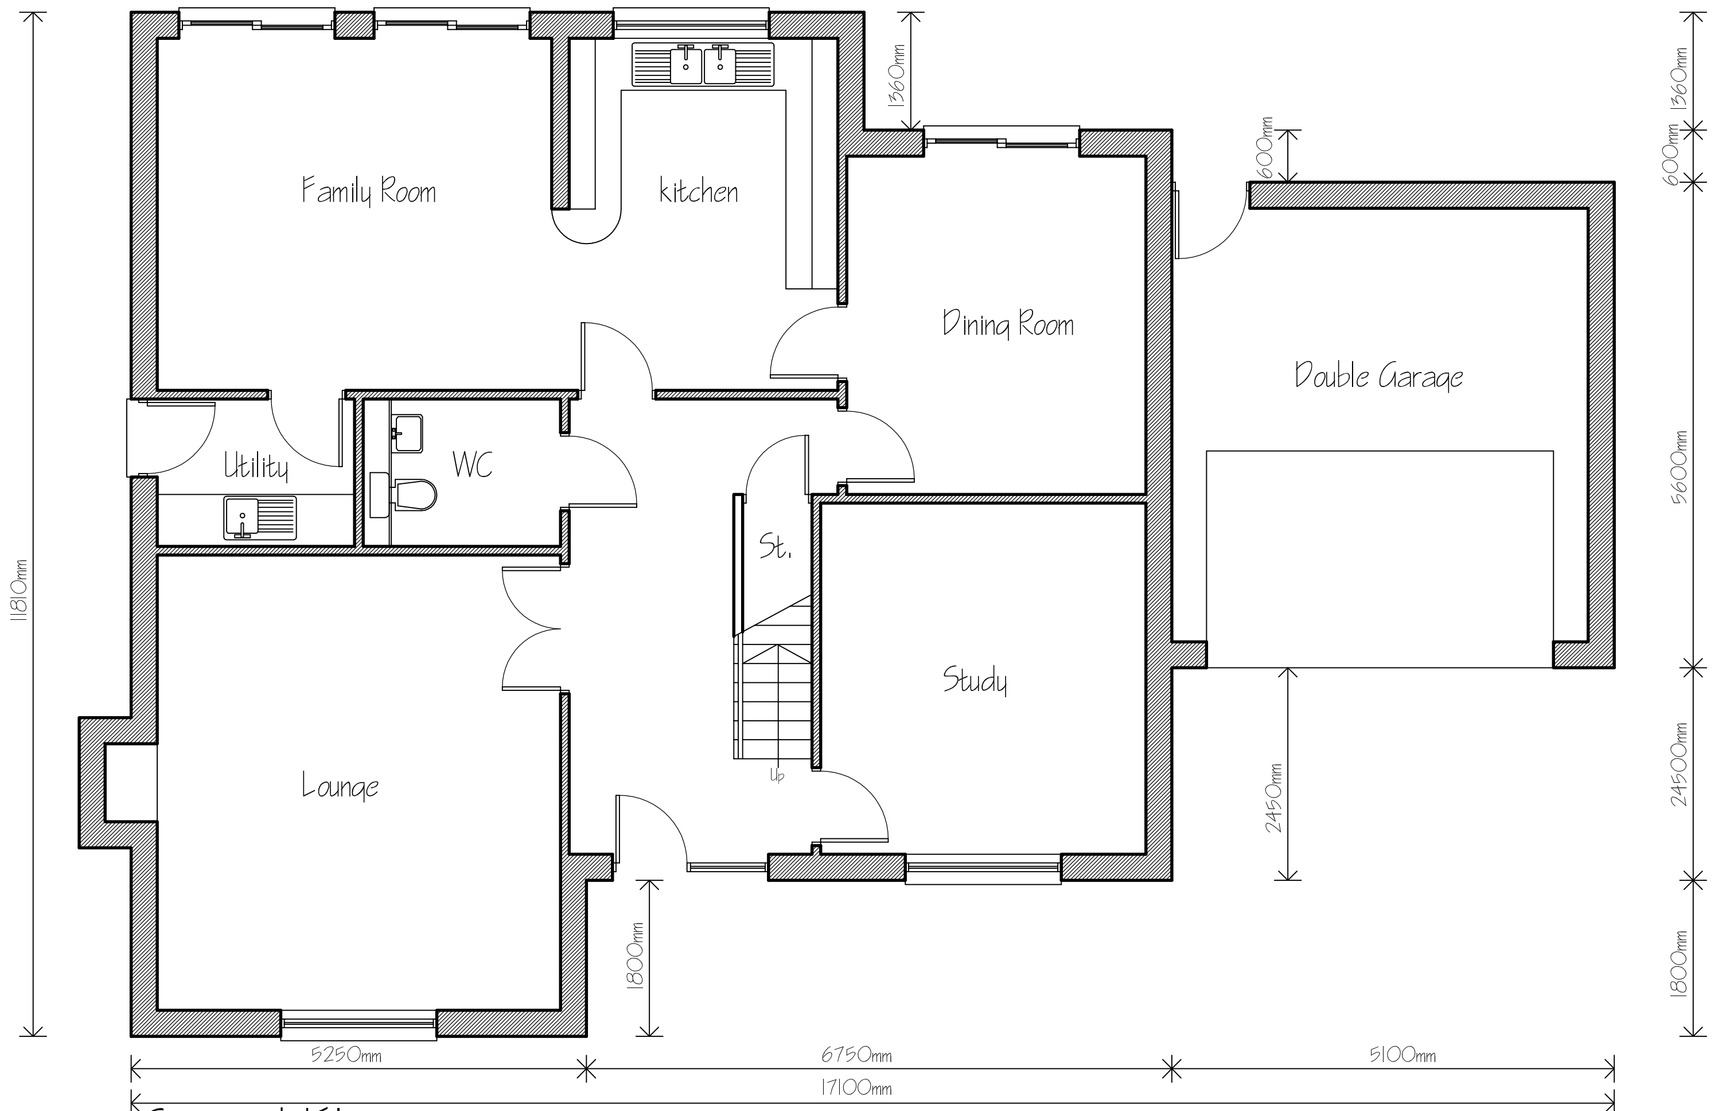

Ground Floor

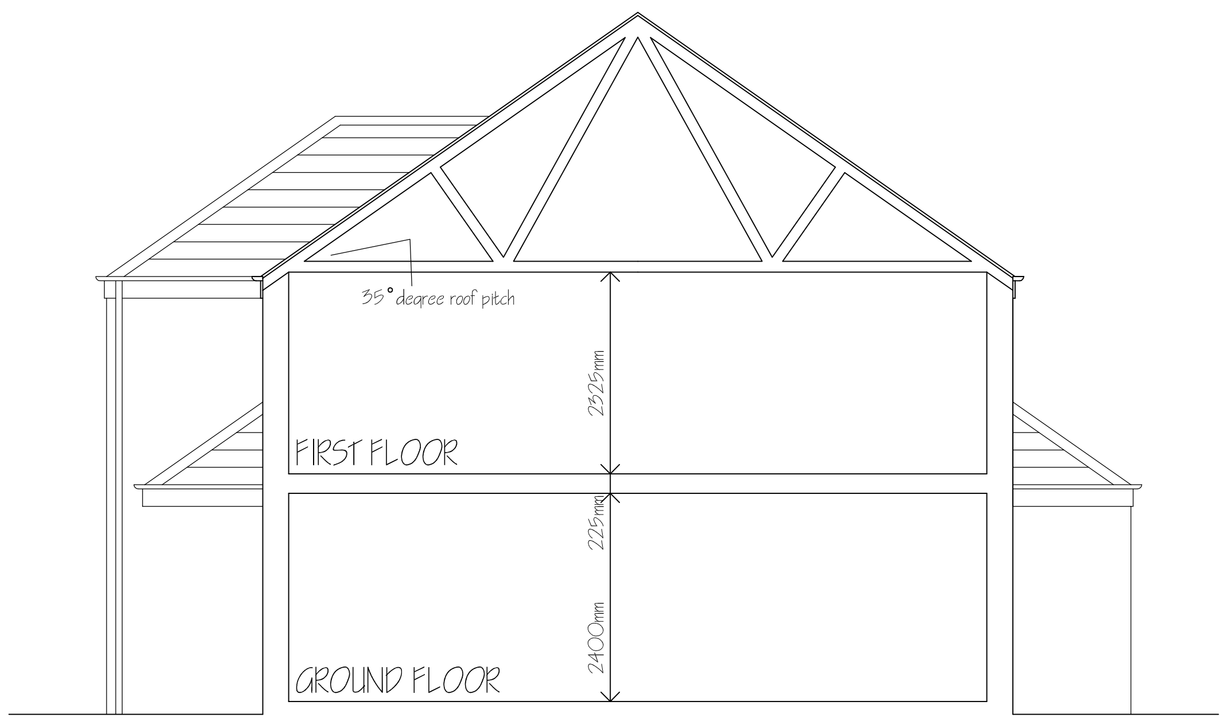

Section

PROJECT J Dodd Property Ltd. 305 Hadfield Road Hadfield, Glossop	DATE: July 09	DRAWN BY: AW	TITLE New Mills - Dwelling A Proposed Layouts/ Section
		CHECKED BY:	
	SCALE: 1 = 50	ISSUE	DRG No. 3.