

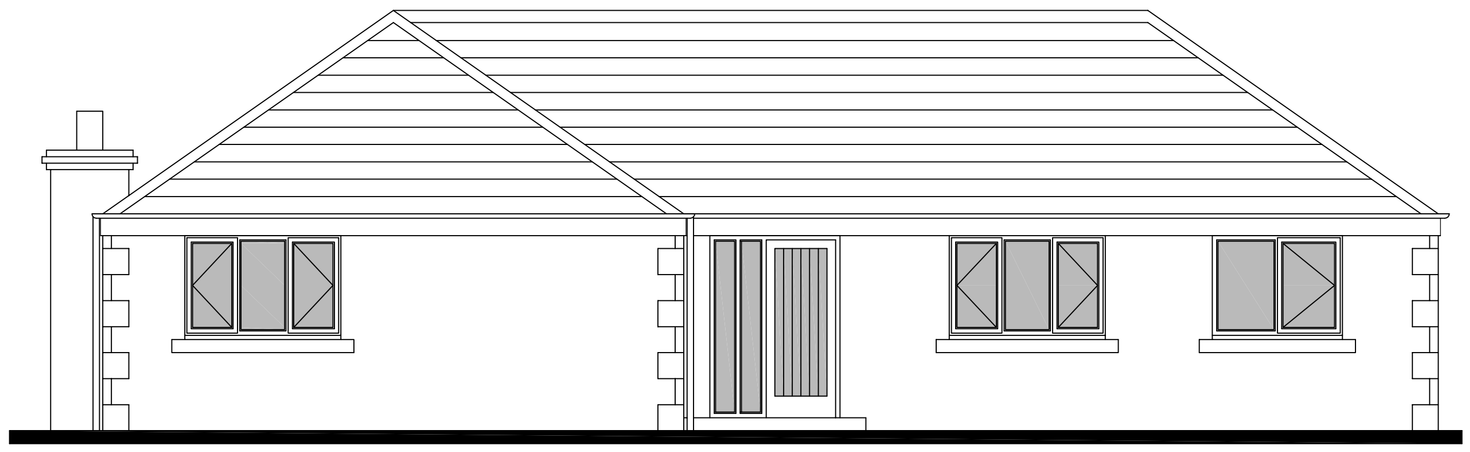


Rear Elevation

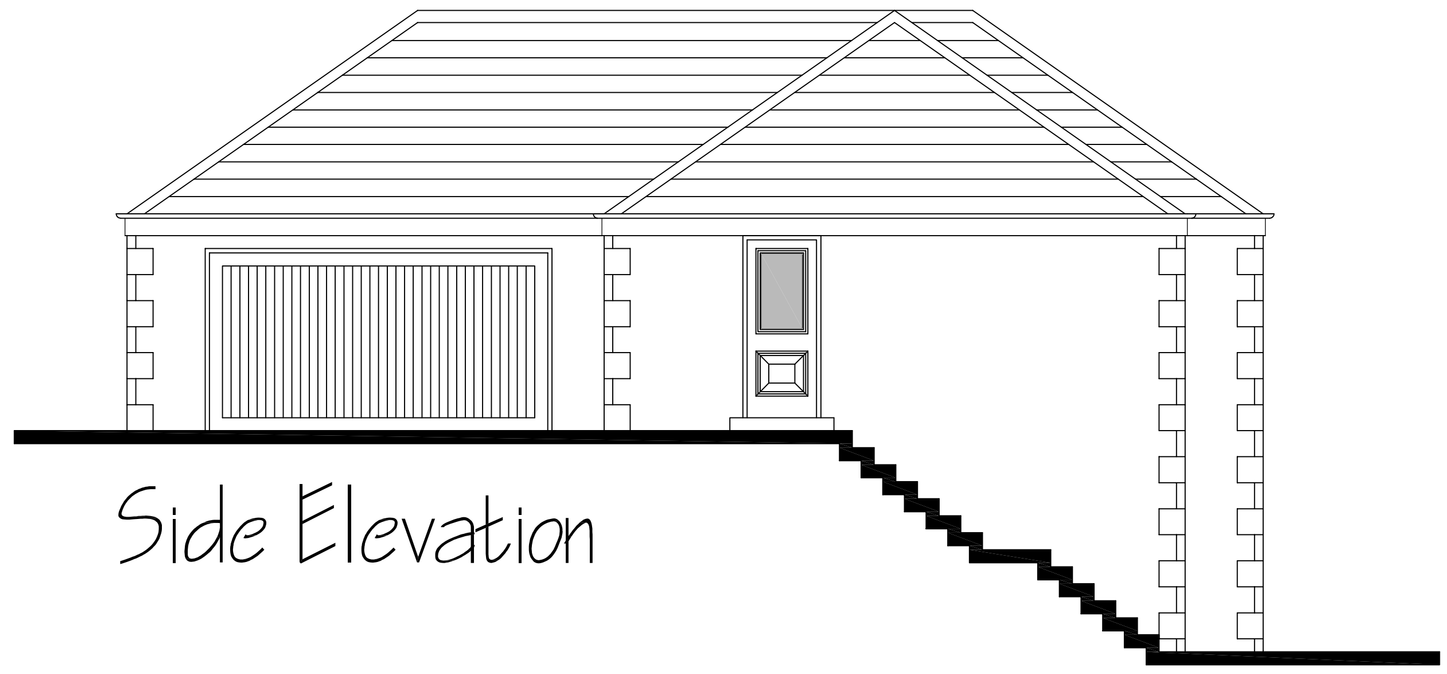


Side Elevation

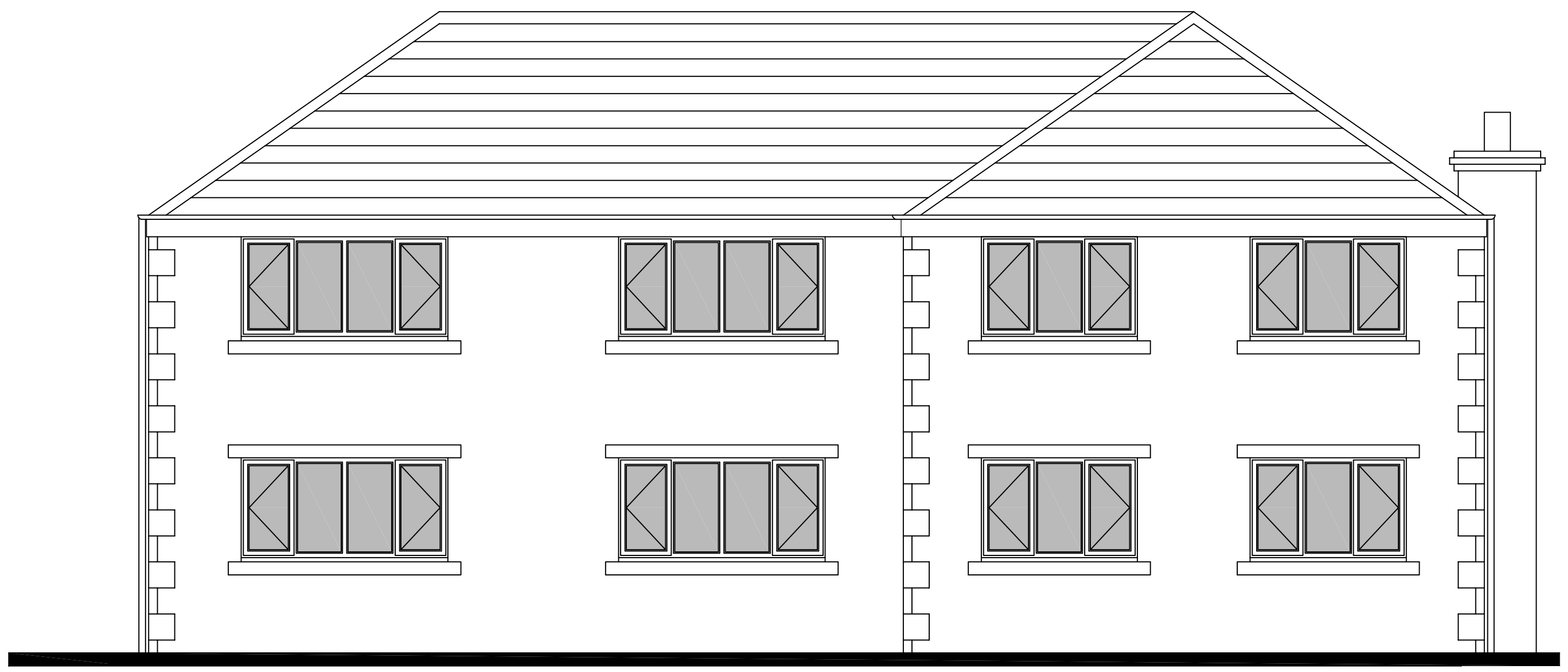

Rear Elevation

NOTES

1. External facade to comprise imitation sandstone blocks, to L. A. approval with feature sandstone dressings, cills and lintols as shown.
2. Roof to be finished with natural slate.
3. External doors and windows to be double glazed in brown uPVC frames throughout.
4. Fascia and soffit boards to be in brown uPVC.
5. Rainwater pipework and gutters to be 'squareline' brown uPVC.

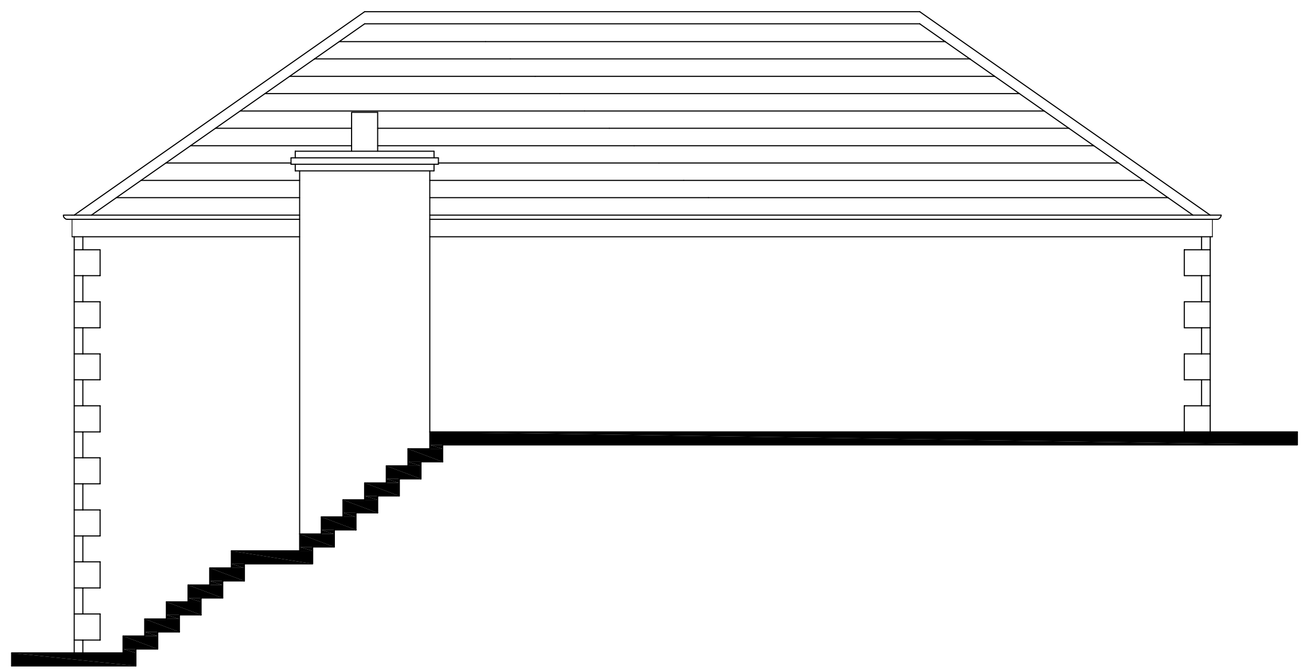

Side Elevation

PROJECT J Dodd Property Ltd. 305 Hadfield Road Hadfield, Glossop	DATE: July 09	DRAWN BY: AW	TITLE New Mills - Dwelling B Proposed Elevations
		CHECKED BY:	
	SCALE: 1 = 50	ISSUE	DRG No. 6c.