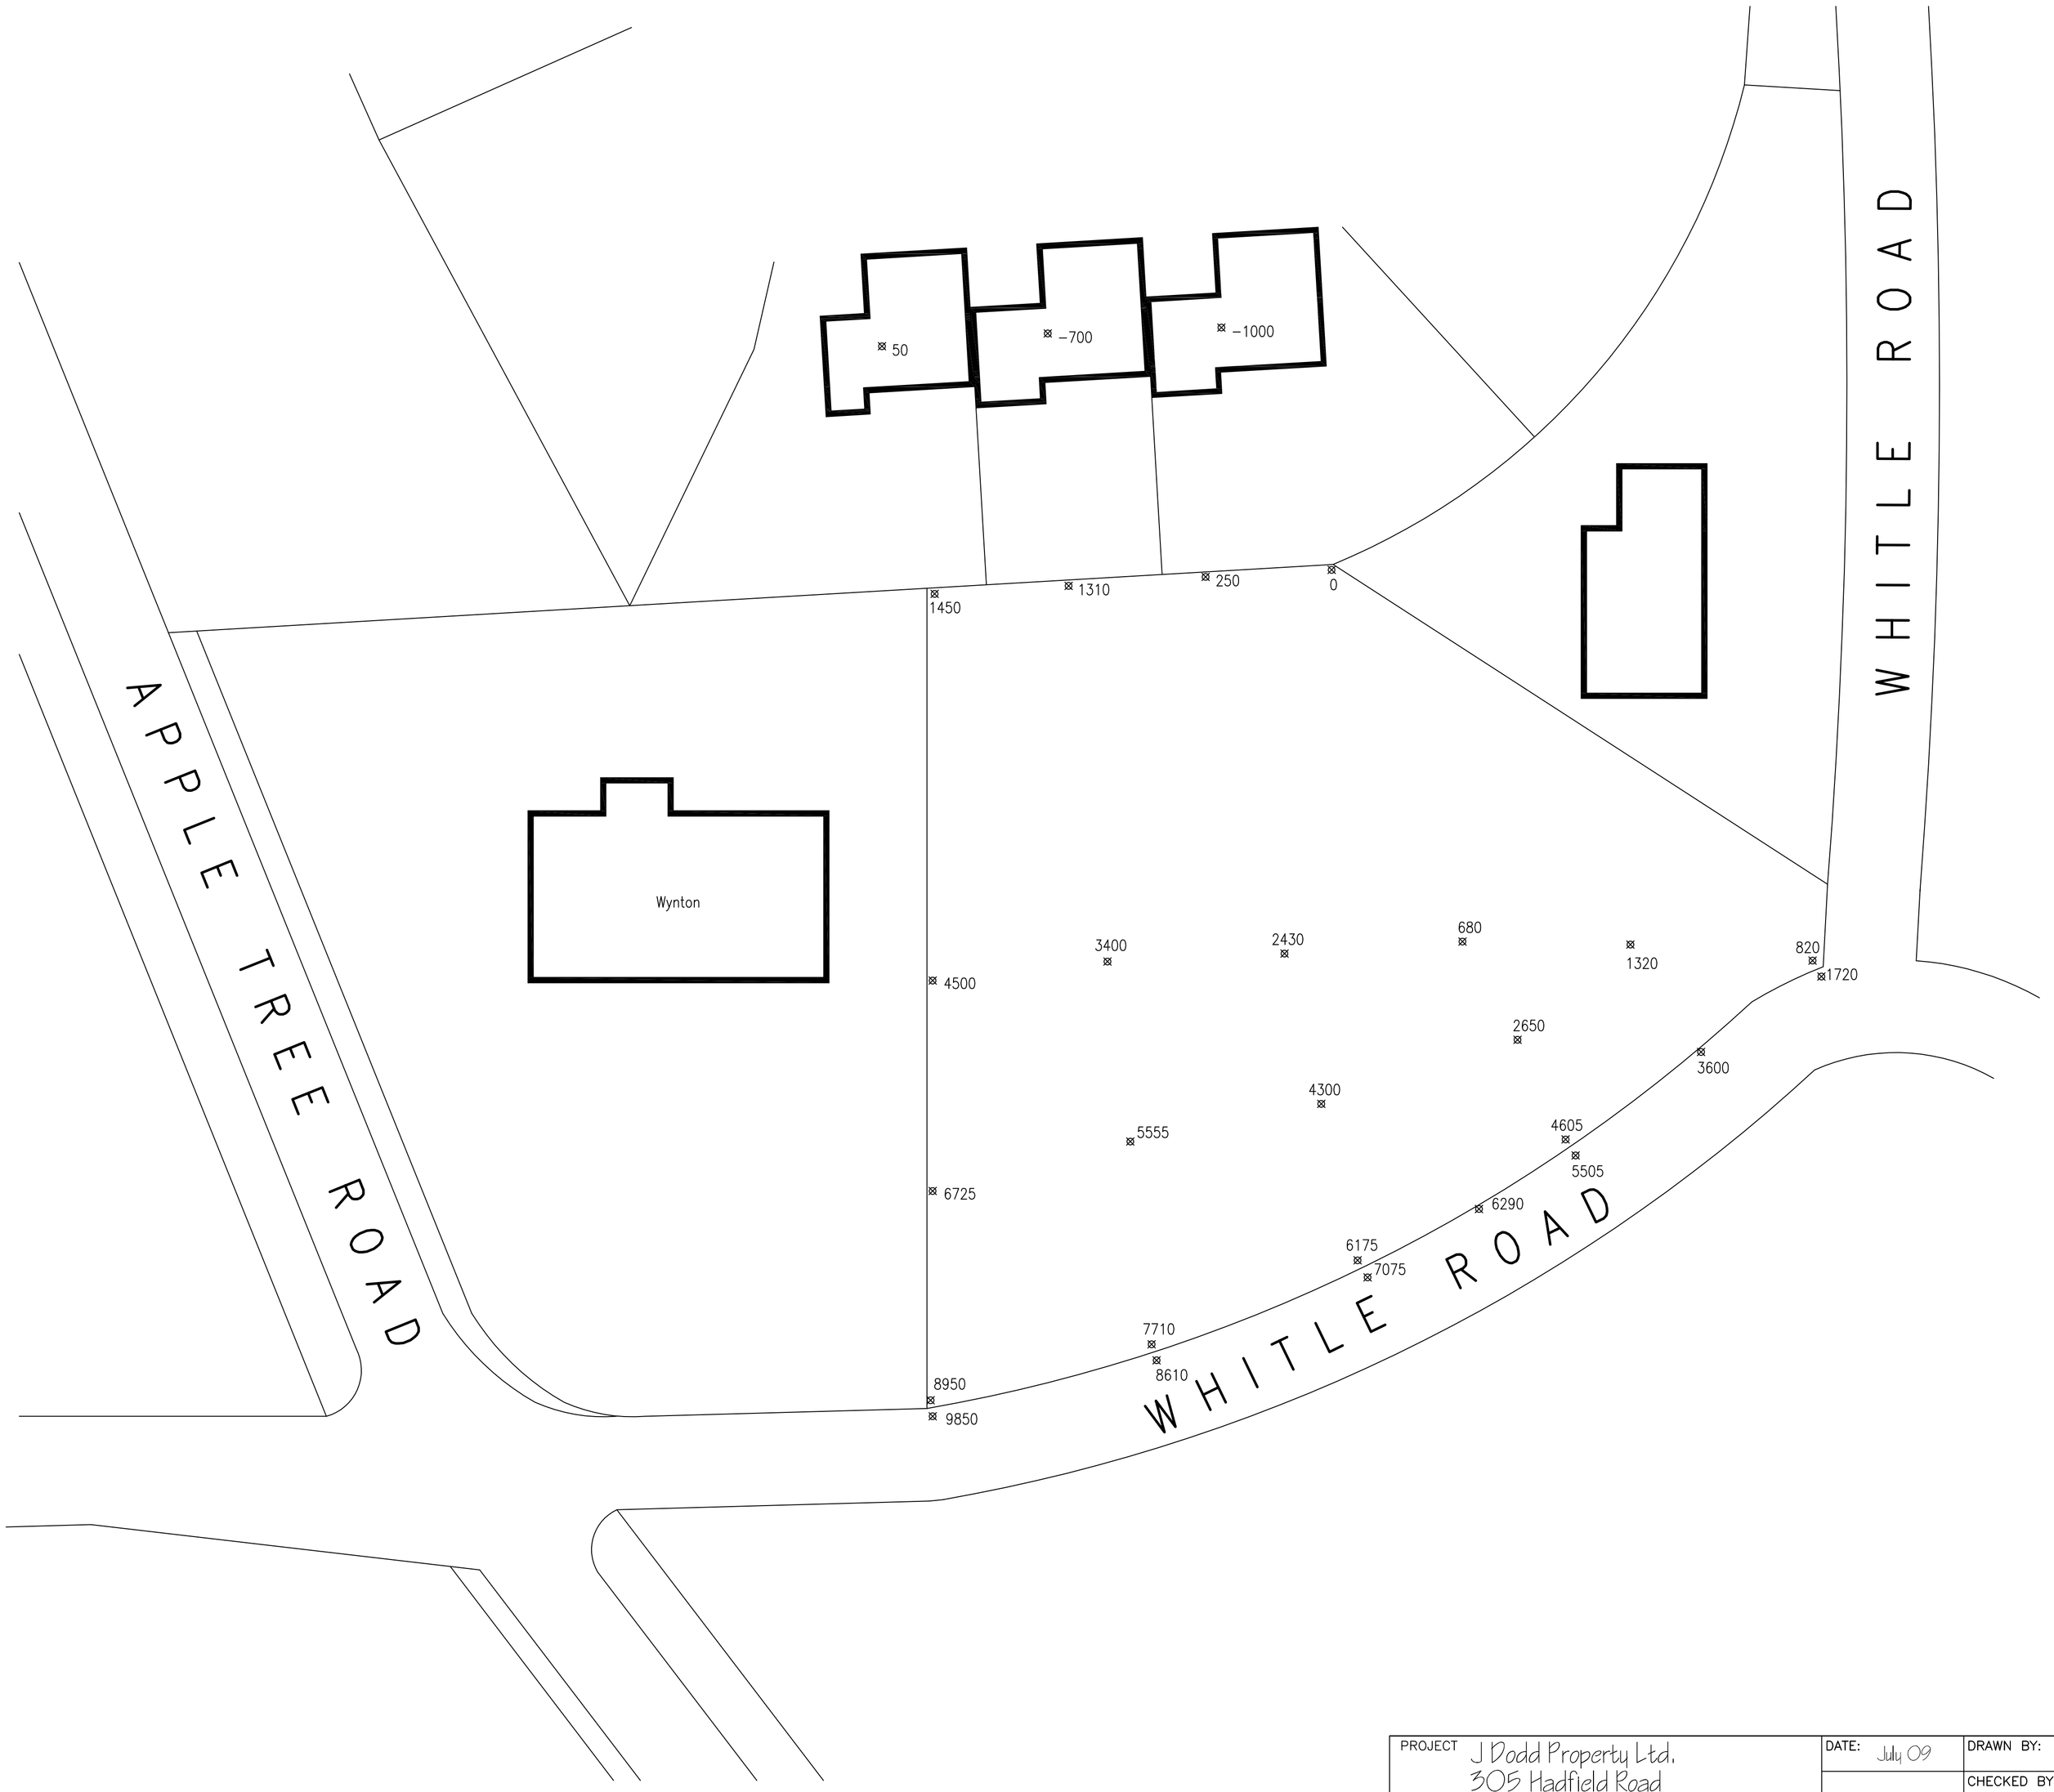


PROJECT J Dodd Property Ltd. 305 Hadfield Road Hadfield, Glossop	DATE: July 09	DRAWN BY: AW	TITLE New Mills Existing Site Layout
		CHECKED BY:	
	SCALE: 1 = 200	ISSUE	DRG No. 1.