



Proposed Second floor plan

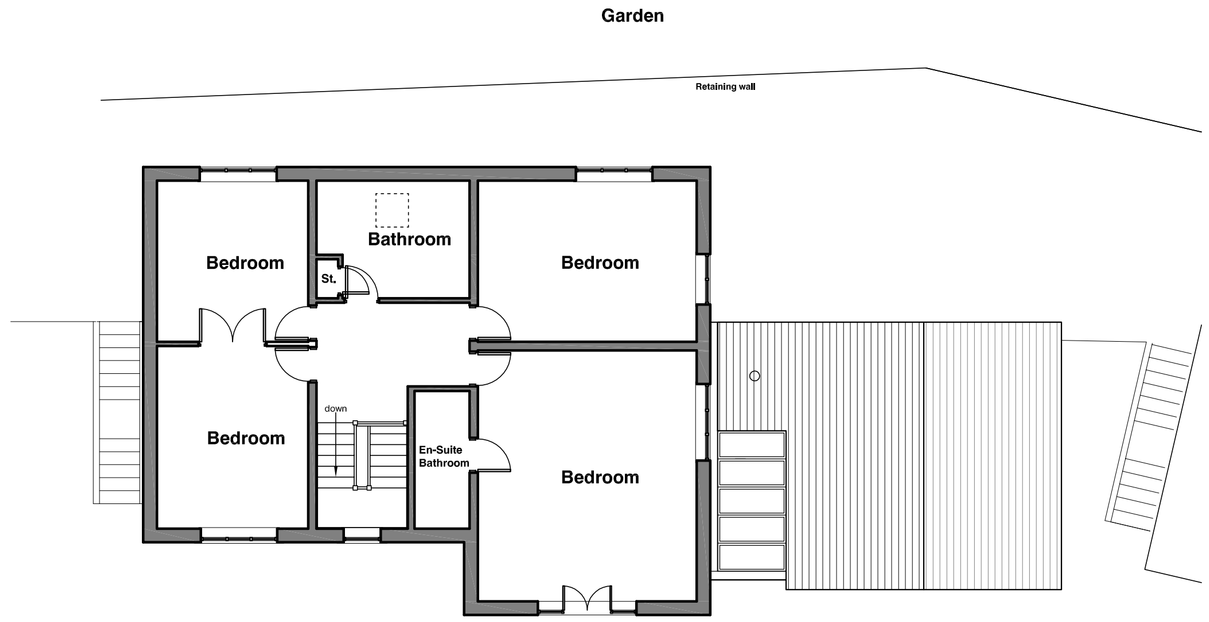


Proposed North Elevation




Proposed East Elevation

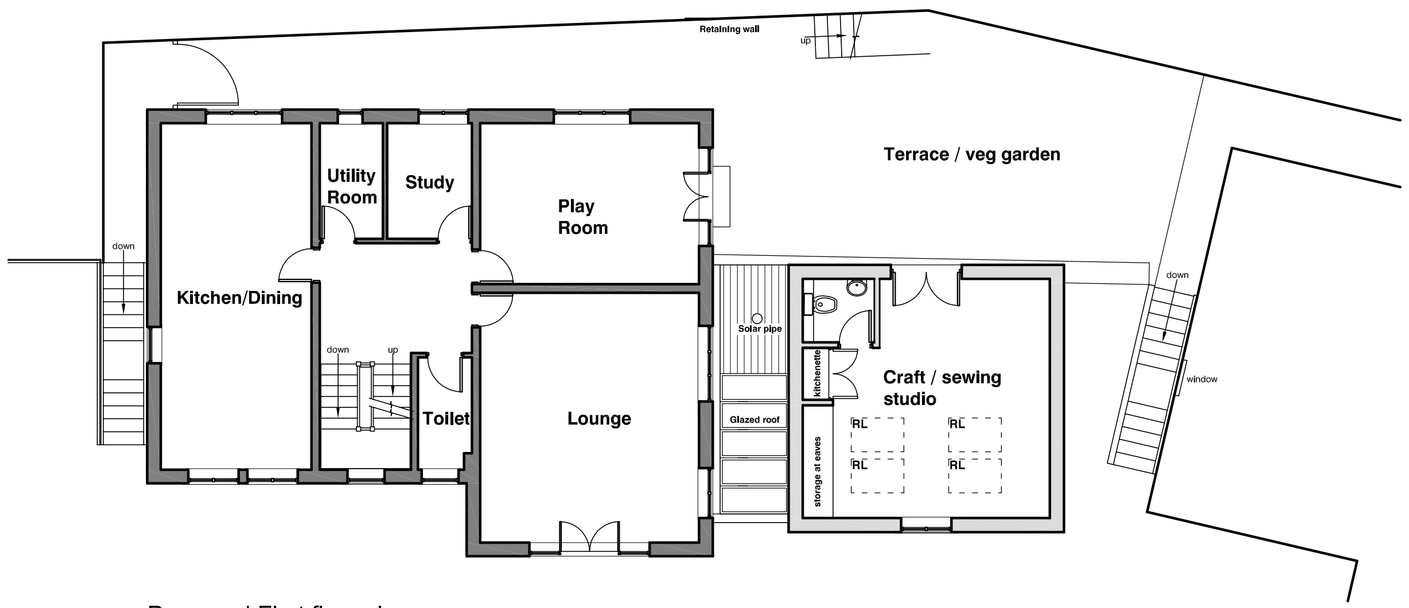


Proposed First floor plan

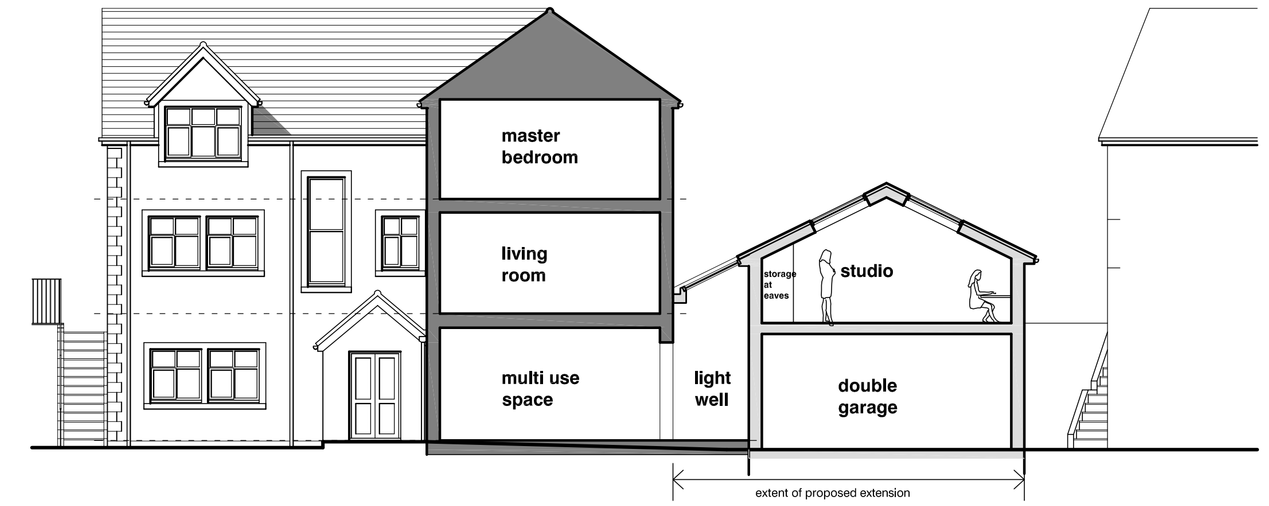

Proposed Section

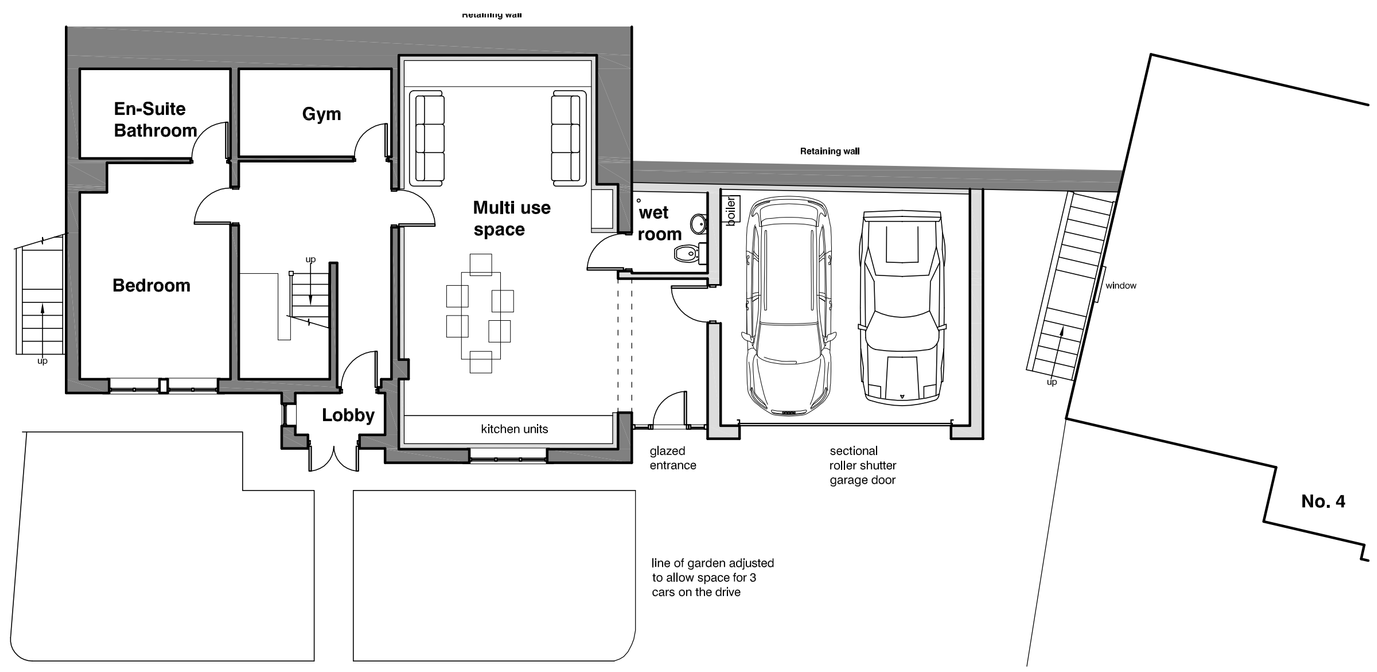

Proposed Ground floor plan

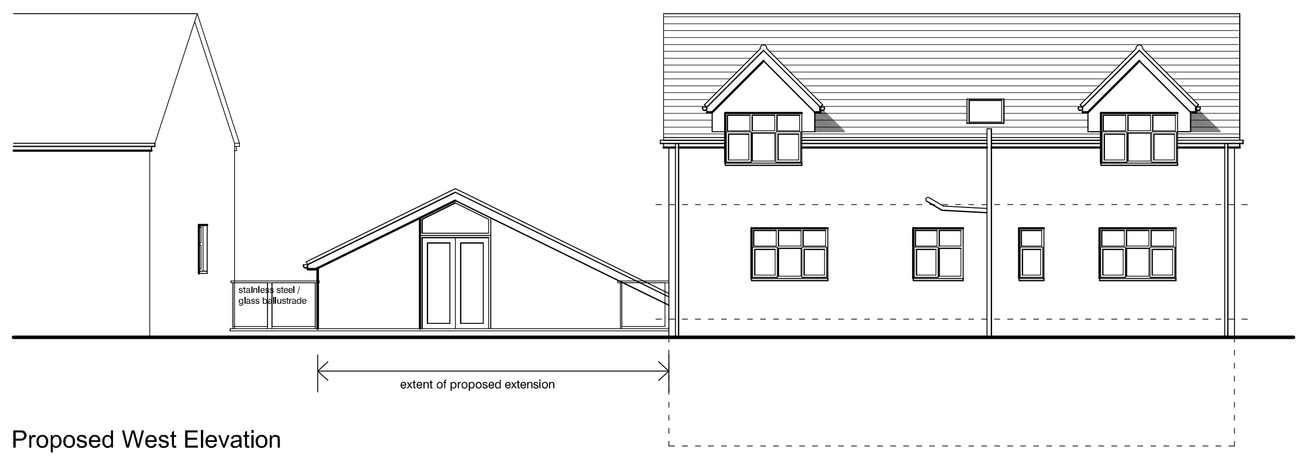

Proposed West Elevation

HIGH PEAK ARCHITECTS
Wharf House, Wharf Rd, Whaley Bridge, High Peak, Derbys SK23 7AD
T: 01663 719717 W: highpeakarch.com E: hpa@highpeakarch.com

Proposed Extension

Proposed Plans and Elevations

Number 3, The Sidings, Whaley Bridge

1100.03

Scale: 1:100 Date: June 2011 DO NOT SCALE OFF THIS DRAWING Rev: