

PK/2011/0378

Contractors to check all dimensions before commencing work
Any discrepancies to be reported to the designer immediately
Do not scale.
Drawing contents are protected by copyright and should not be used or copied without the written permission of Nicholson Contracts Ltd

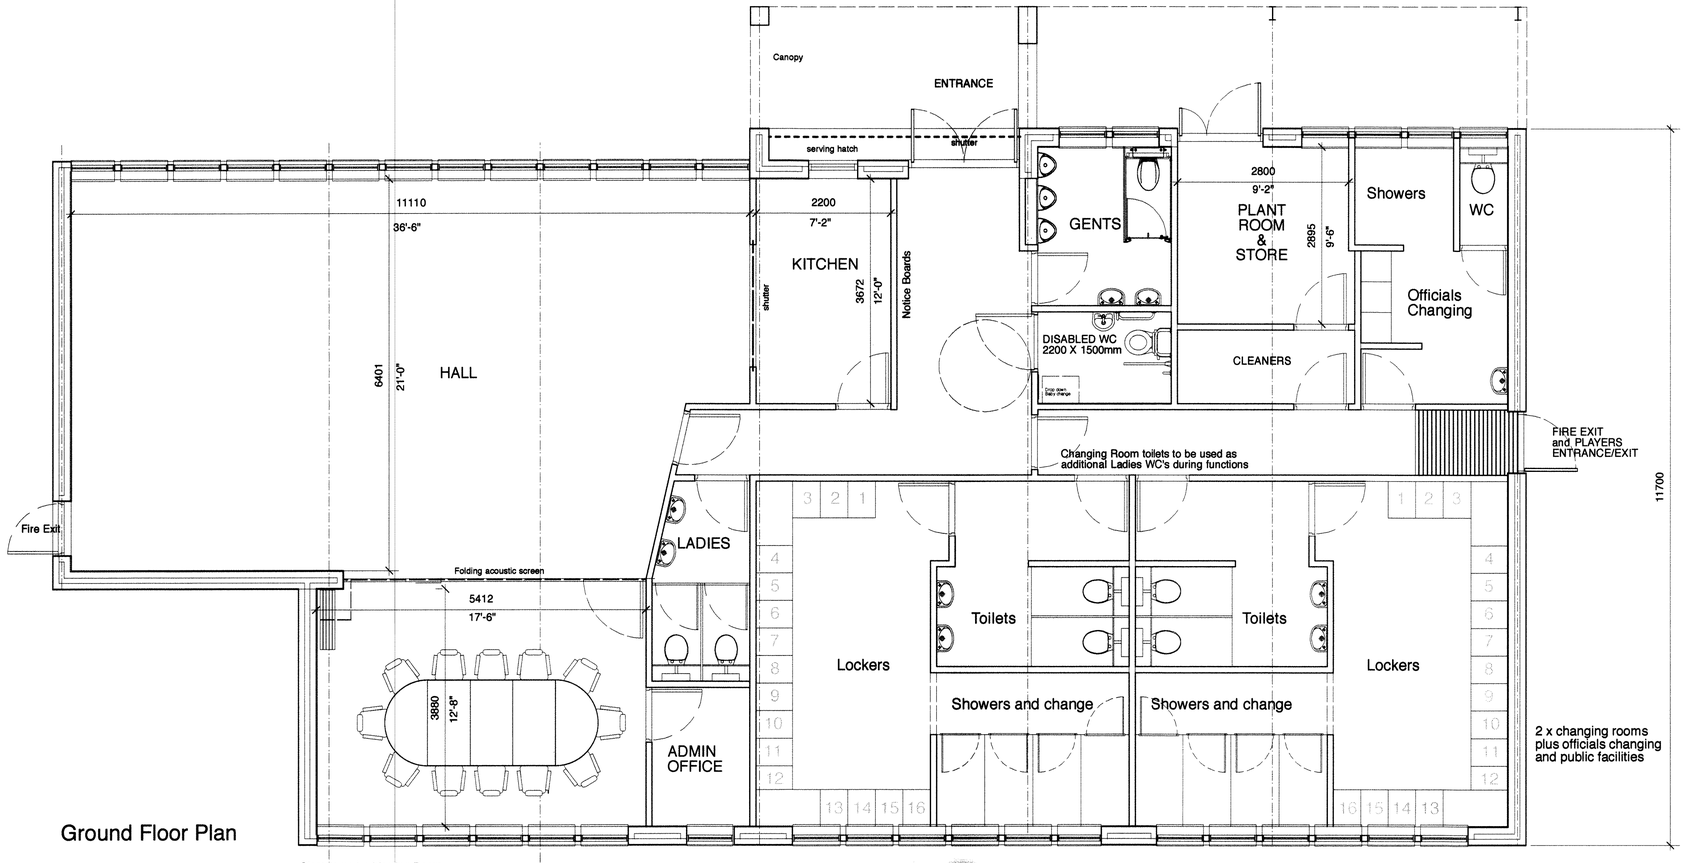

Ground Floor Plan

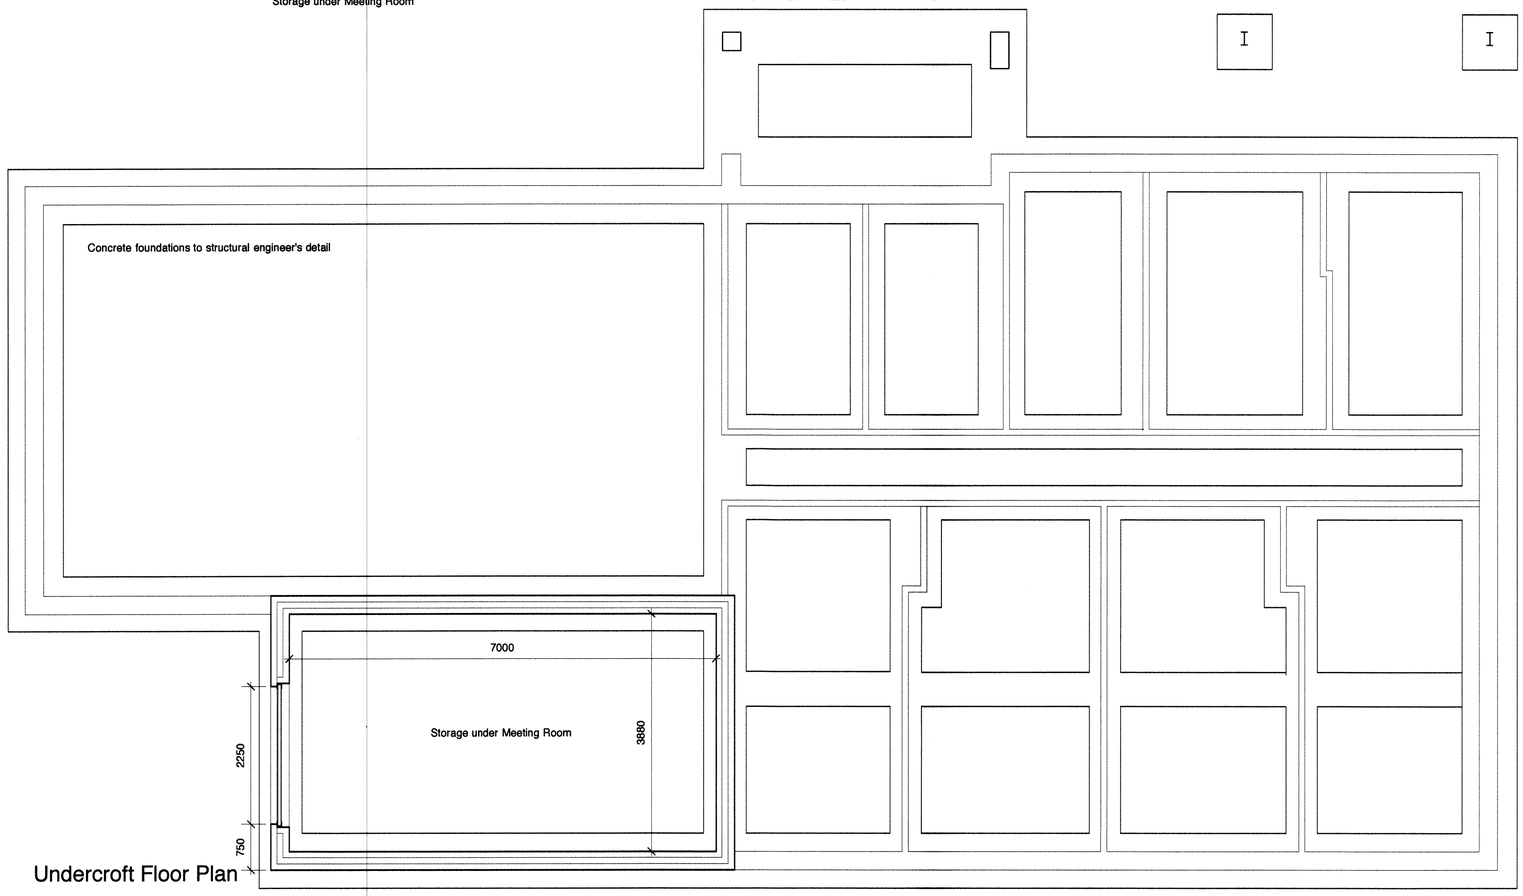

Undercroft Floor Plan

GLOSSOP SITE
RECEIVED
1 JUL 2011

Rev A. 27/06/11 Updated following consultation with village residents 18th June 2011

Ian Nicholson
Chartered Designer

PO Box 20 Hadfield
Glossop Derbyshire
SK13 1WW

Tel: 01457 869008
Fax: 01457 855151
e: ian@nicholsoncontracts.co.uk

Client
Tintwistle Parish Council

Project
Tintwistle Sports and Community Building

Drawing Title
Plans and Elevations

Project No. 1028

Drawing No. 1028/A1/2.003A

Date April 2011

Scale 1:50

Nicholson Contracts Ltd. Reg. Number 0468691