HPK/2011/03/8

Contractors to check all dimensions before commencing work
Any discrepancies to be reported to the designer immediately
Do not scale.
Drawing contents are protected by copyright and should not be used or copied without the written permission of Nicholson Contracts Ltd

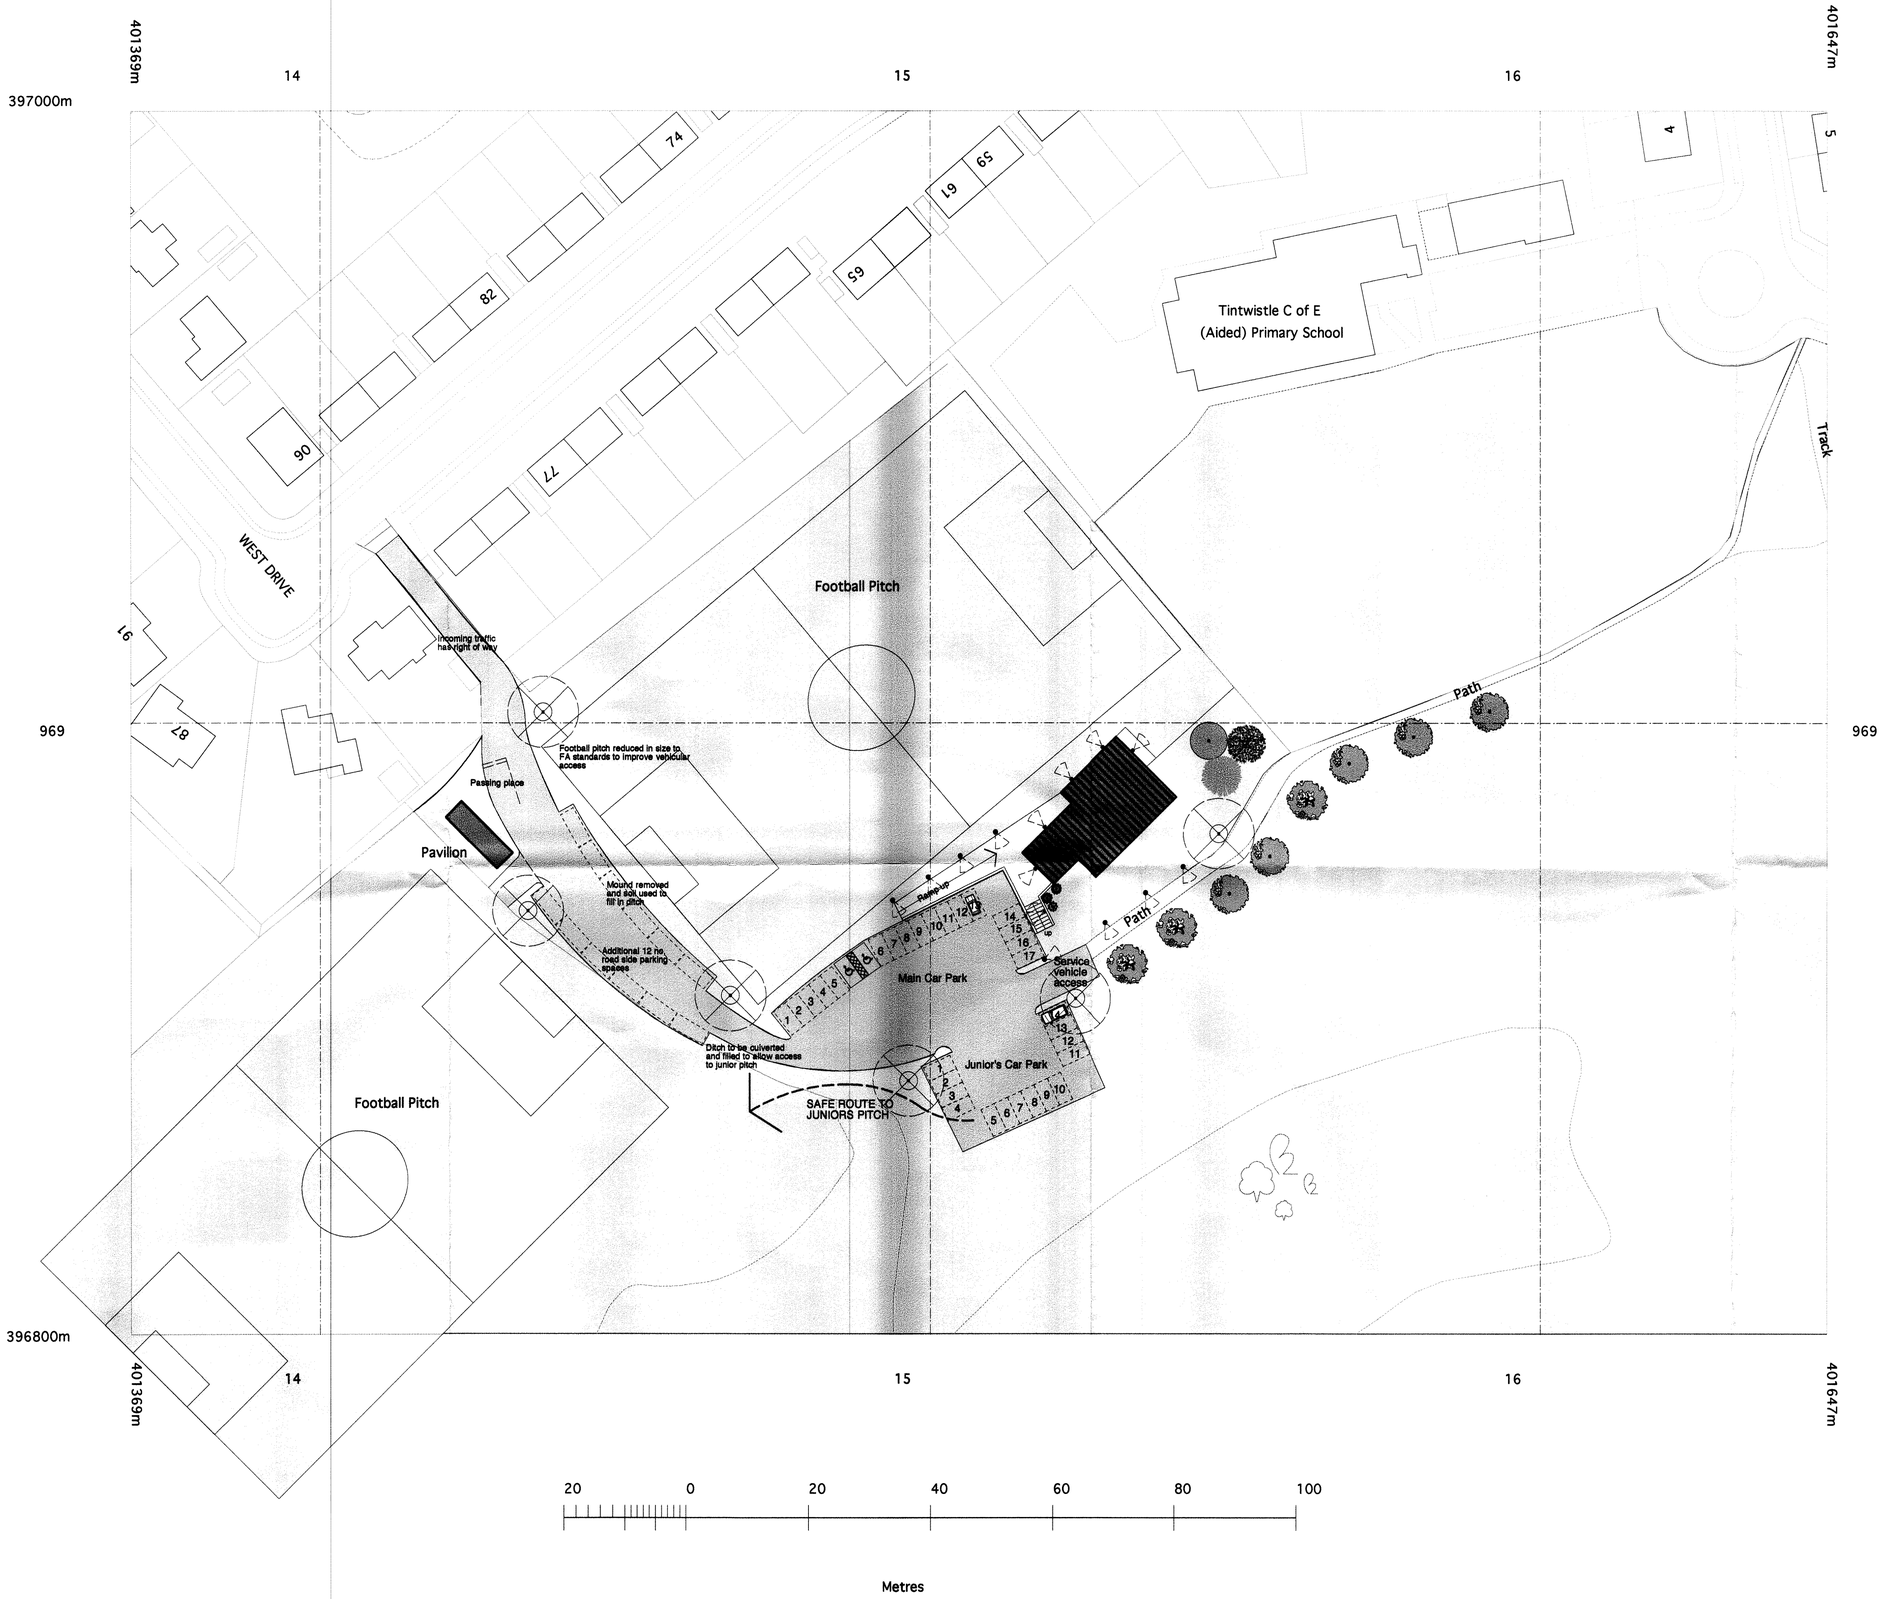

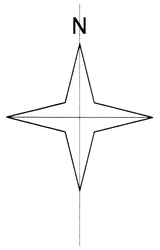

Parking Provision
Roadside parking bays 12 no.
Main Car Park 17 no.
Disabled Parking 2 no.
Juniors Car Park 14 no.

Total marked parking 45 no.

Lighting Key

	Wall mounted flood light. Son lamp or Metal Halide
	Low level lighting bollard
	6 meter high lamp standard with Son lamp or Metal Halide downlighting only

Drainage

Surface water to be drained to new soakaway and to filter into River Etherow with consent from the EA. Foul water drainage to connect into existing man hole/drop shaft currently taking foul drainage from Tintwistle Primary School

HIGH PEAK BOROUGH COUNCIL
GLOSSOP SITE
RECEIVED
15 JUL 2011
FILE REF
REPLY REQUIRED

Ian Nicholson
Chartered Designer

PO Box 20 Hadfield
Glossop Derbyshire
SK13 1WW

Tel: 01457 868008
Fax: 01457 855151
e: ian@nicholsoncontracts.com

Client
Tintwistle Parish Council

Project
Tintwistle Sports and Community Building
Land adjacent to football field, West Drive, Tintwistle

Drawing Title
Proposed Site Plan

Project No. 1028

Drawing No. 1028/A1/6.002 Date June 2011 Scale 1:500

Nicholson Contracts Ltd. Reg. Number 0468691

Tintwistle Sports and Community Building; PLAN

June 2011