

HPK/2010/0584

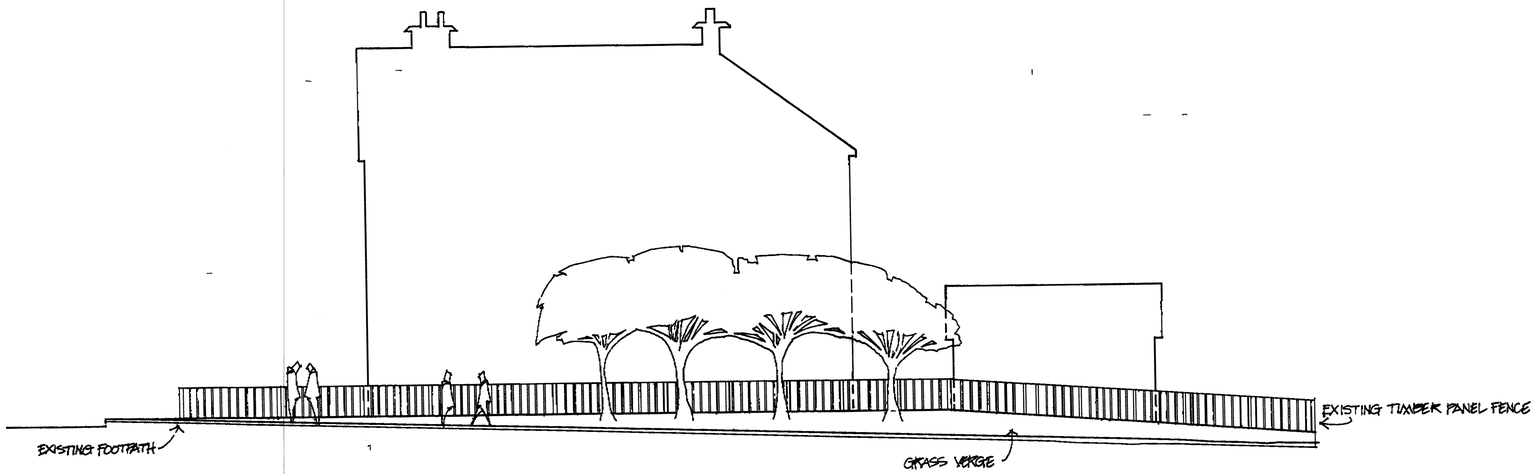

EXISTING SOUTH WEST ELEVATION TO 3 WHITE KNOWLE ROAD BUXTON

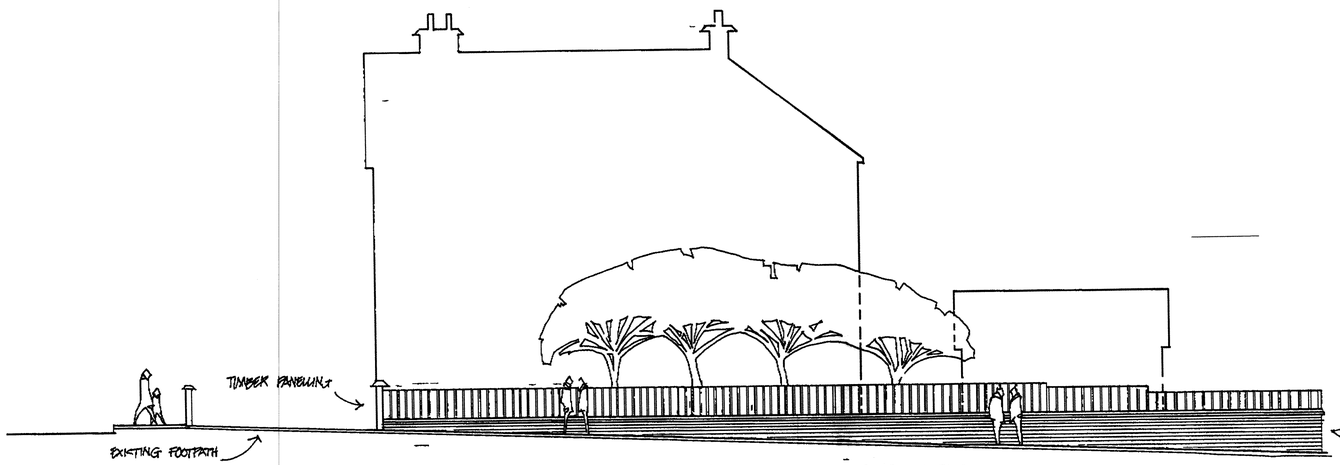

PROPOSED BOUNDARY TREATMENT TO SOUTH WEST ELEVATION TO 3 WHITE KNOWLE ROAD BUXTON

ELEVATION A

PROPOSED NEW BOUNDARY TREATMENT
FOR MR RICHARD CATTANACH OF
No 3 WHITE KNOWLE ROAD BUXTON
TO ENCLOSE RESIDENTIAL GARDEN
DRAWN BY M TAUGHRAN-DUFFY
SCALE 1:100 JUNE 2011

DRAWING No 03

HIGH PEAK BOROUGH COUNCIL
GLOSSOP SITE
RECEIVED
2011