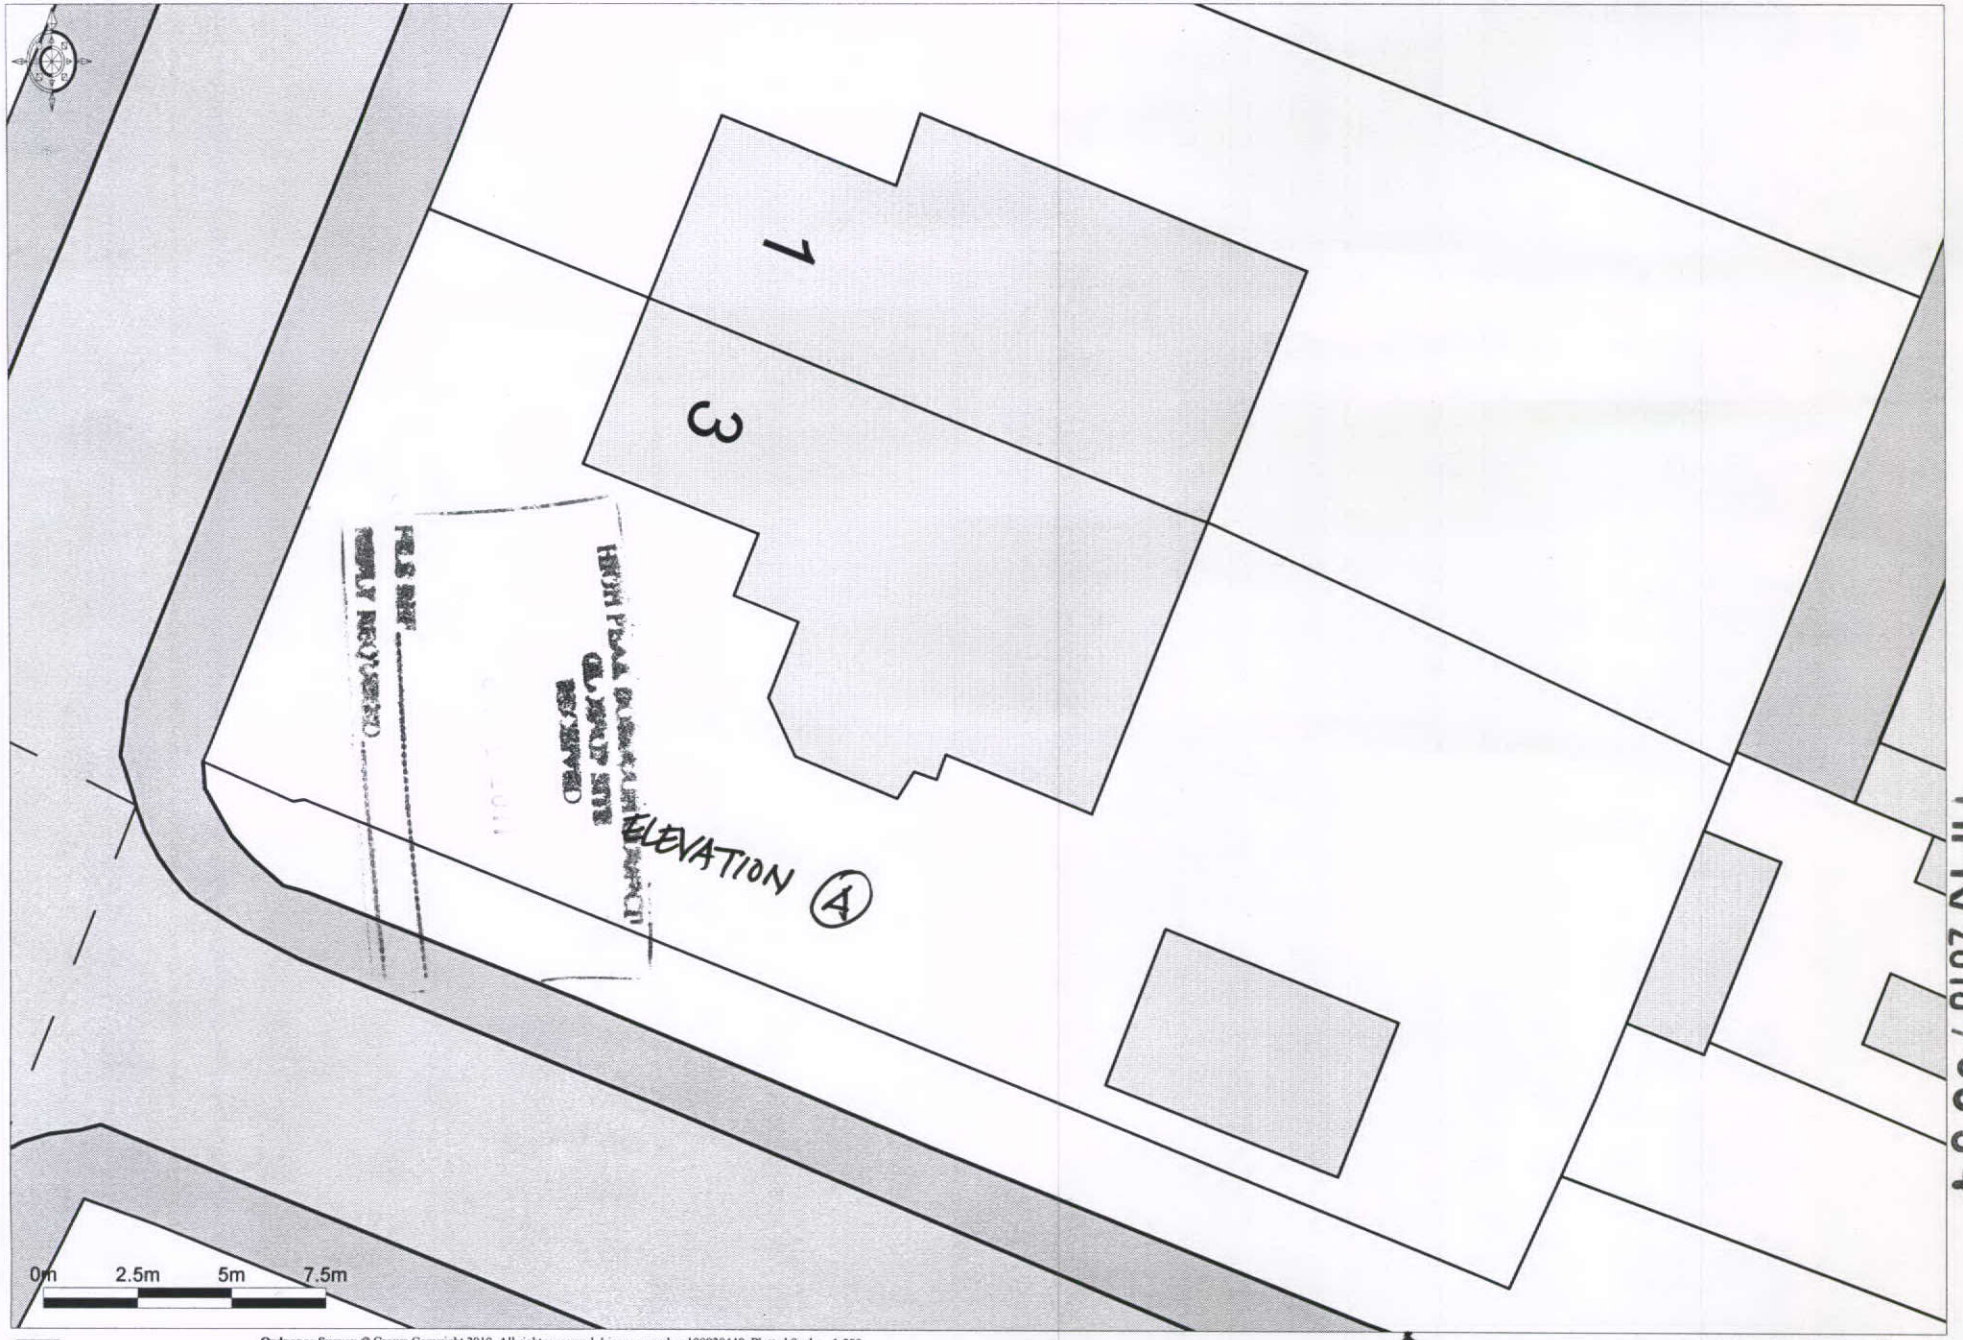


Ordnance Survey © Crown Copyright 2010. All rights reserved. Licence number 100020449. Plotted Scale - 1:200

Promap®

SITE PLAN SCALE 1:200

N

DRWG Nº. 02

APP/2010/0584