
drg no 11·4/3

(Hpk/2011/0313)

site plan showing existing stone wall

1 : 200

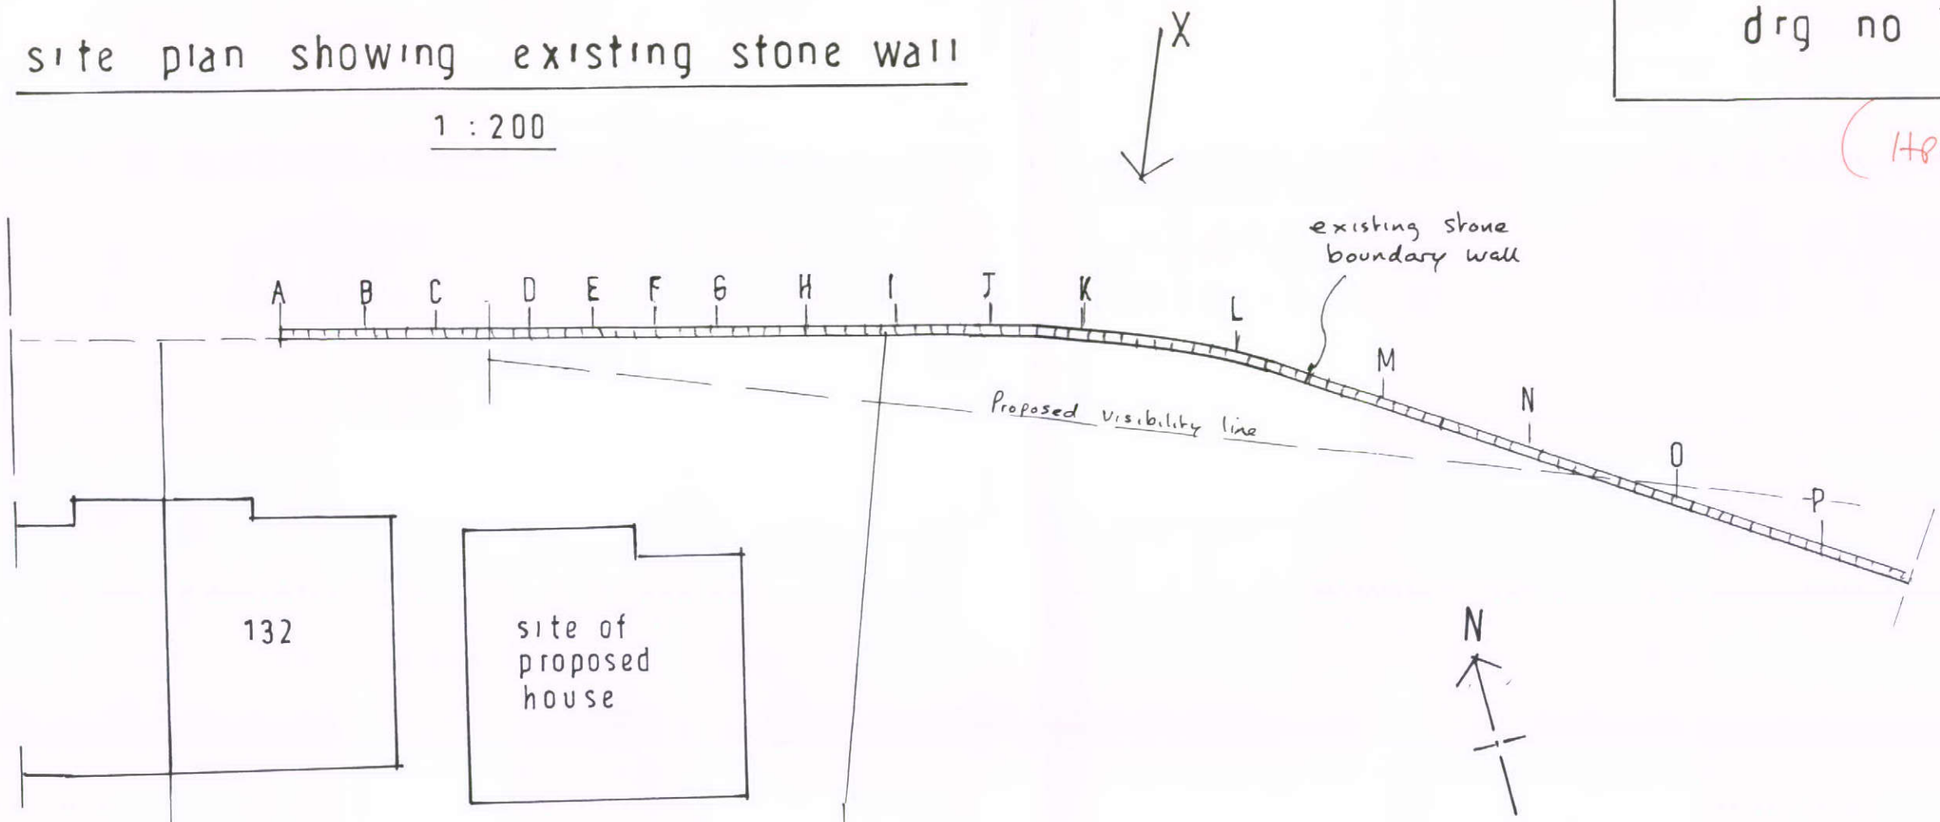

RECEIVED
2011

elevation of wall X (from highway)

1 : 200

