
HPK/2011/0313

John F. Lomas. M.R.I.C.S., M.B.Eng
Rothbury
Chapel Road
Hayfield
High Peak SK22 2JF
Tel. 01663 745186

# tree survey plan

1 : 200

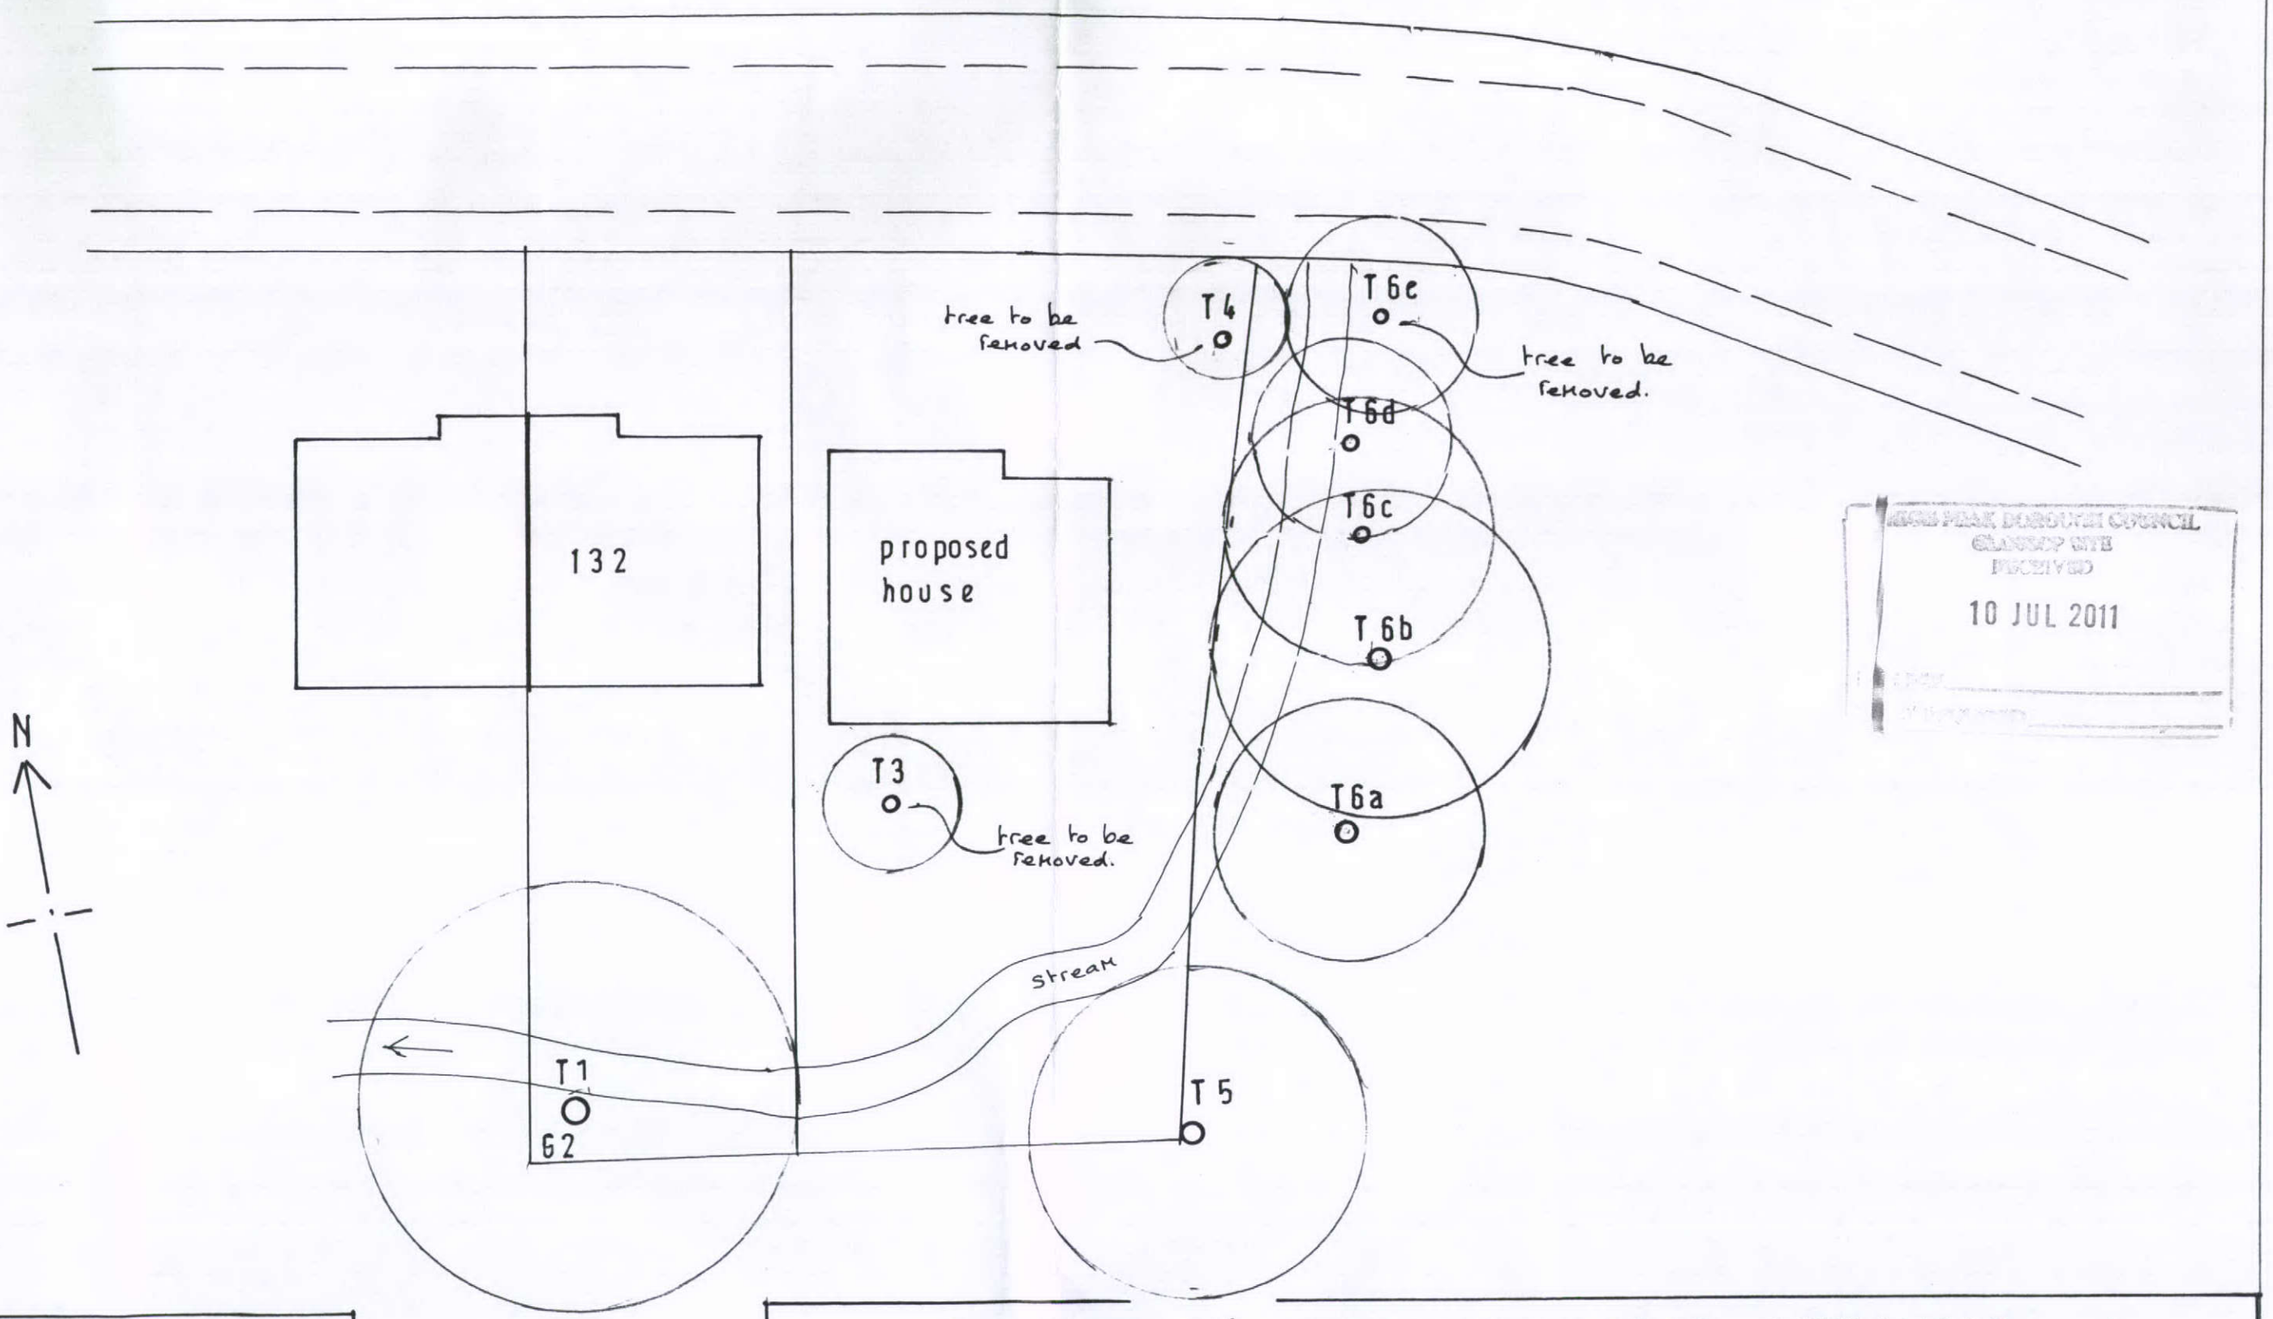


HIGH PEAK BOROUGH COUNCIL
PLANNING SITE
RECEIVED
10 JUL 2011

drg no 11·4/2

'HEARTSEASE', 132 LANESIDE ROAD, NEW MILLS.