


Part site plan showing location of proposed fence (1:200)

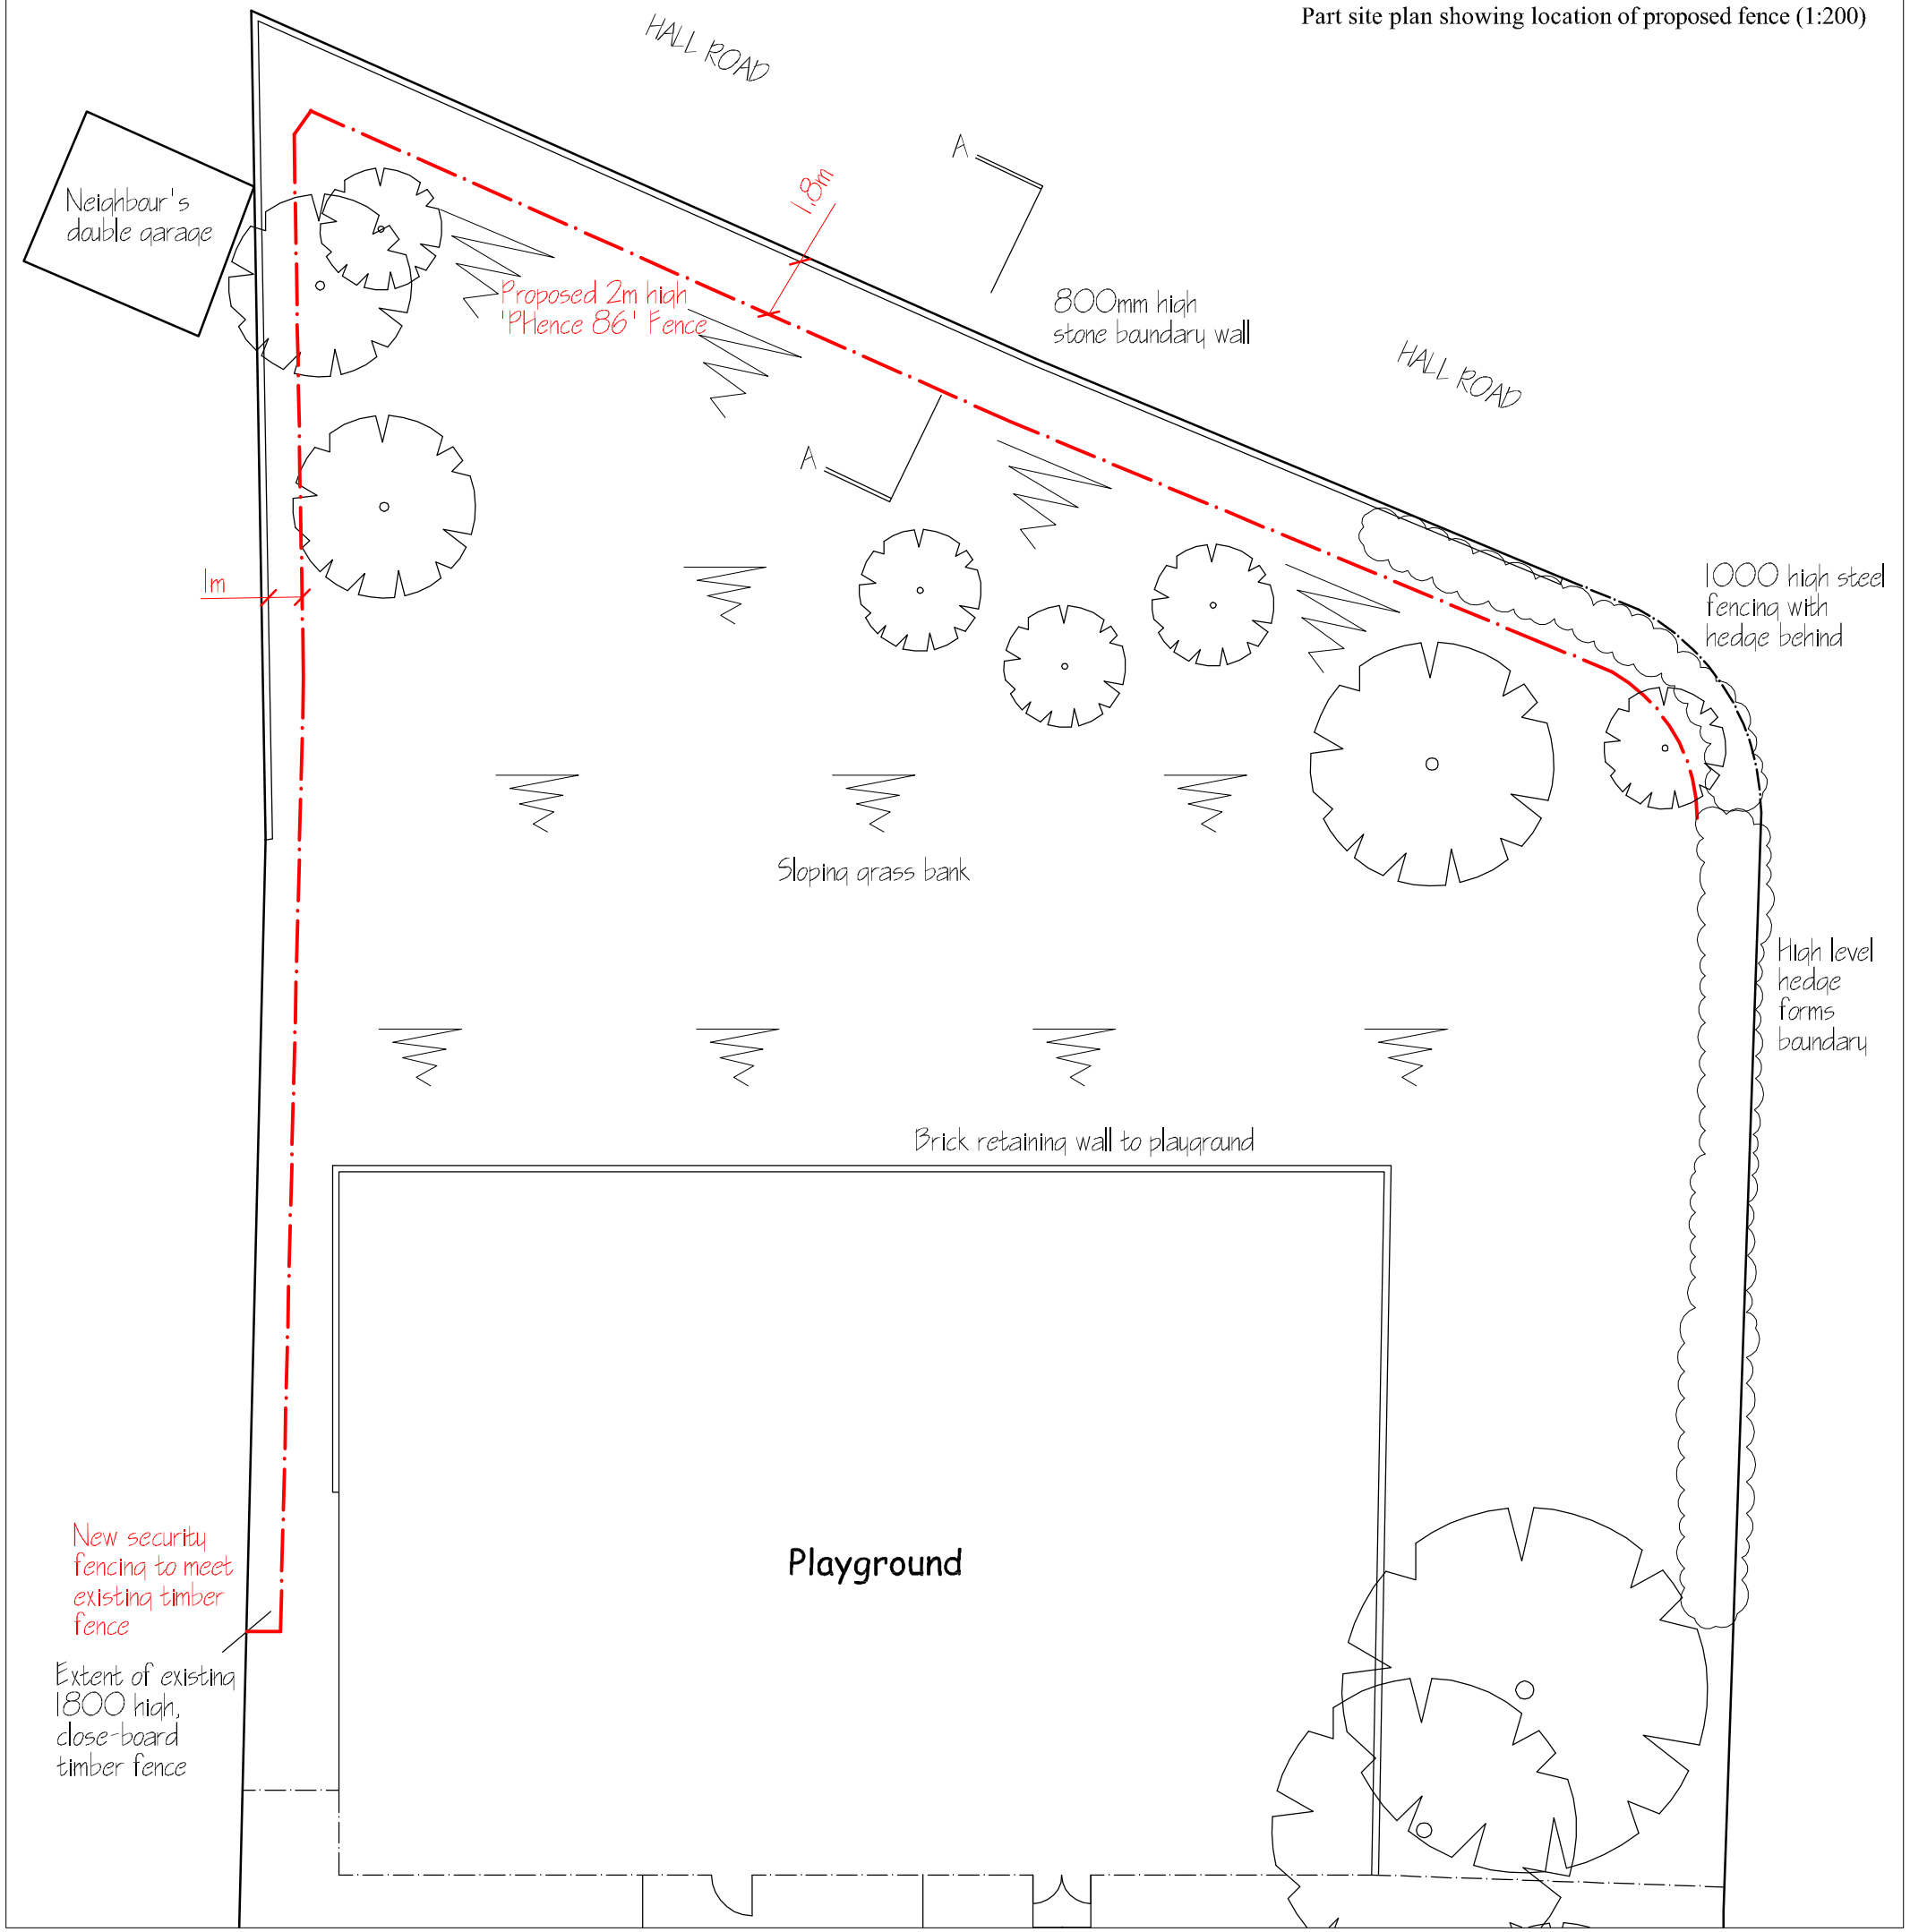


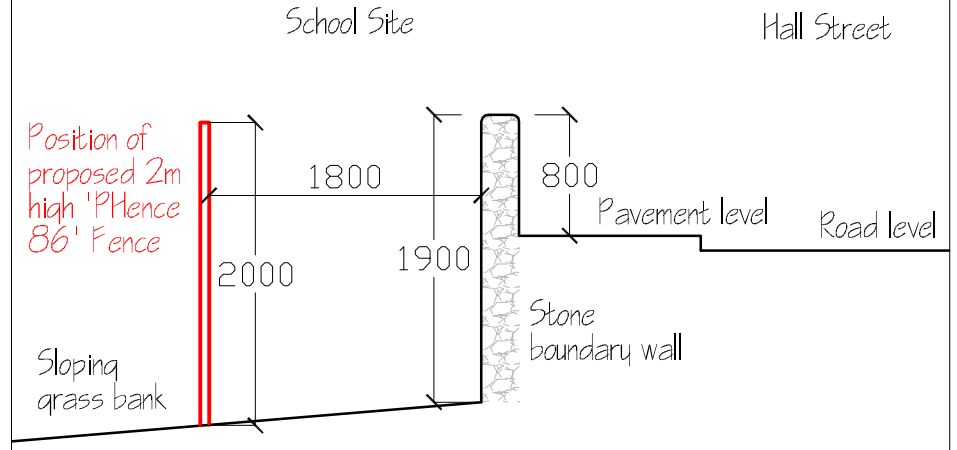

Section A-A (1:50)

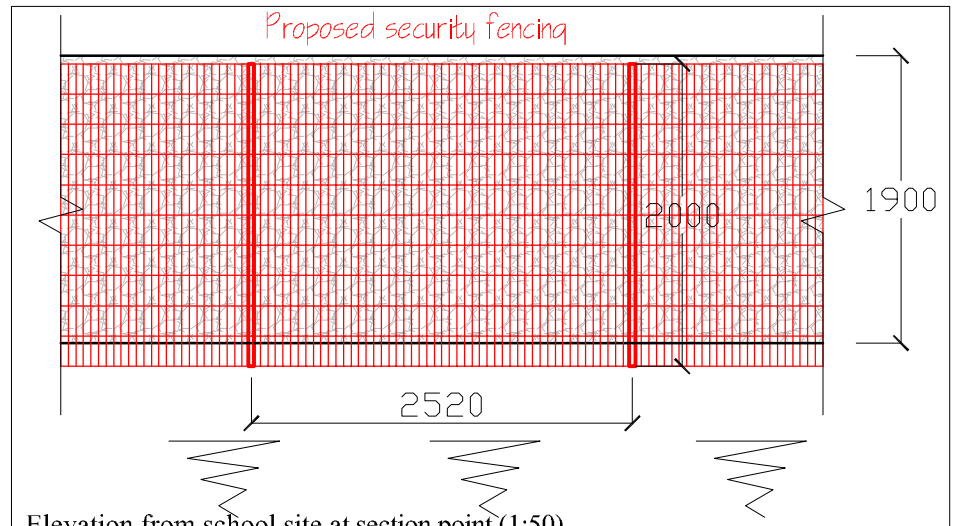

Elevation from school site at section point (1:50)

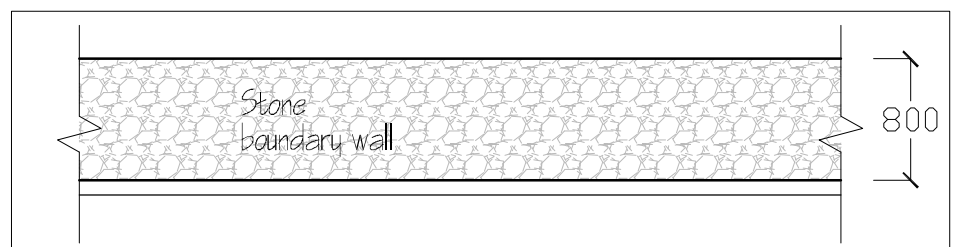

Elevation from Hall Road at section point (1:50)

0 1m 2m

Scale - 1:50

0 2m 4m 6m 8m 10m

Scale - 1:200

Revisions:
A - 25/07/11 - Alterations to proposed security fencing route

Client
THE GOVERNORS OF ST MARY'S CATHOLIC PRIMARY SCHOOL NEW MILLS DERBYSHIRE

Job
SECURITY FENCING

Title
PROPOSED PLAN AND ELEVATIONS

C.P. ASSOCIATES
CHARTERED SURVEYORS
BUILDING CONSULTANTS
CPA
Bracmar Court, 1311a Melton Road, Syston, Leicester, LE7 2EN.
Telephone: 0116 260 7211
Facsimile: 0116 260 5511
RICS

Dwg. No.	Date
1325/02A	25/07/11
Scale	Drawn by
As Shown@A3	DSP