

2m HIGH BESPOKE FENCE

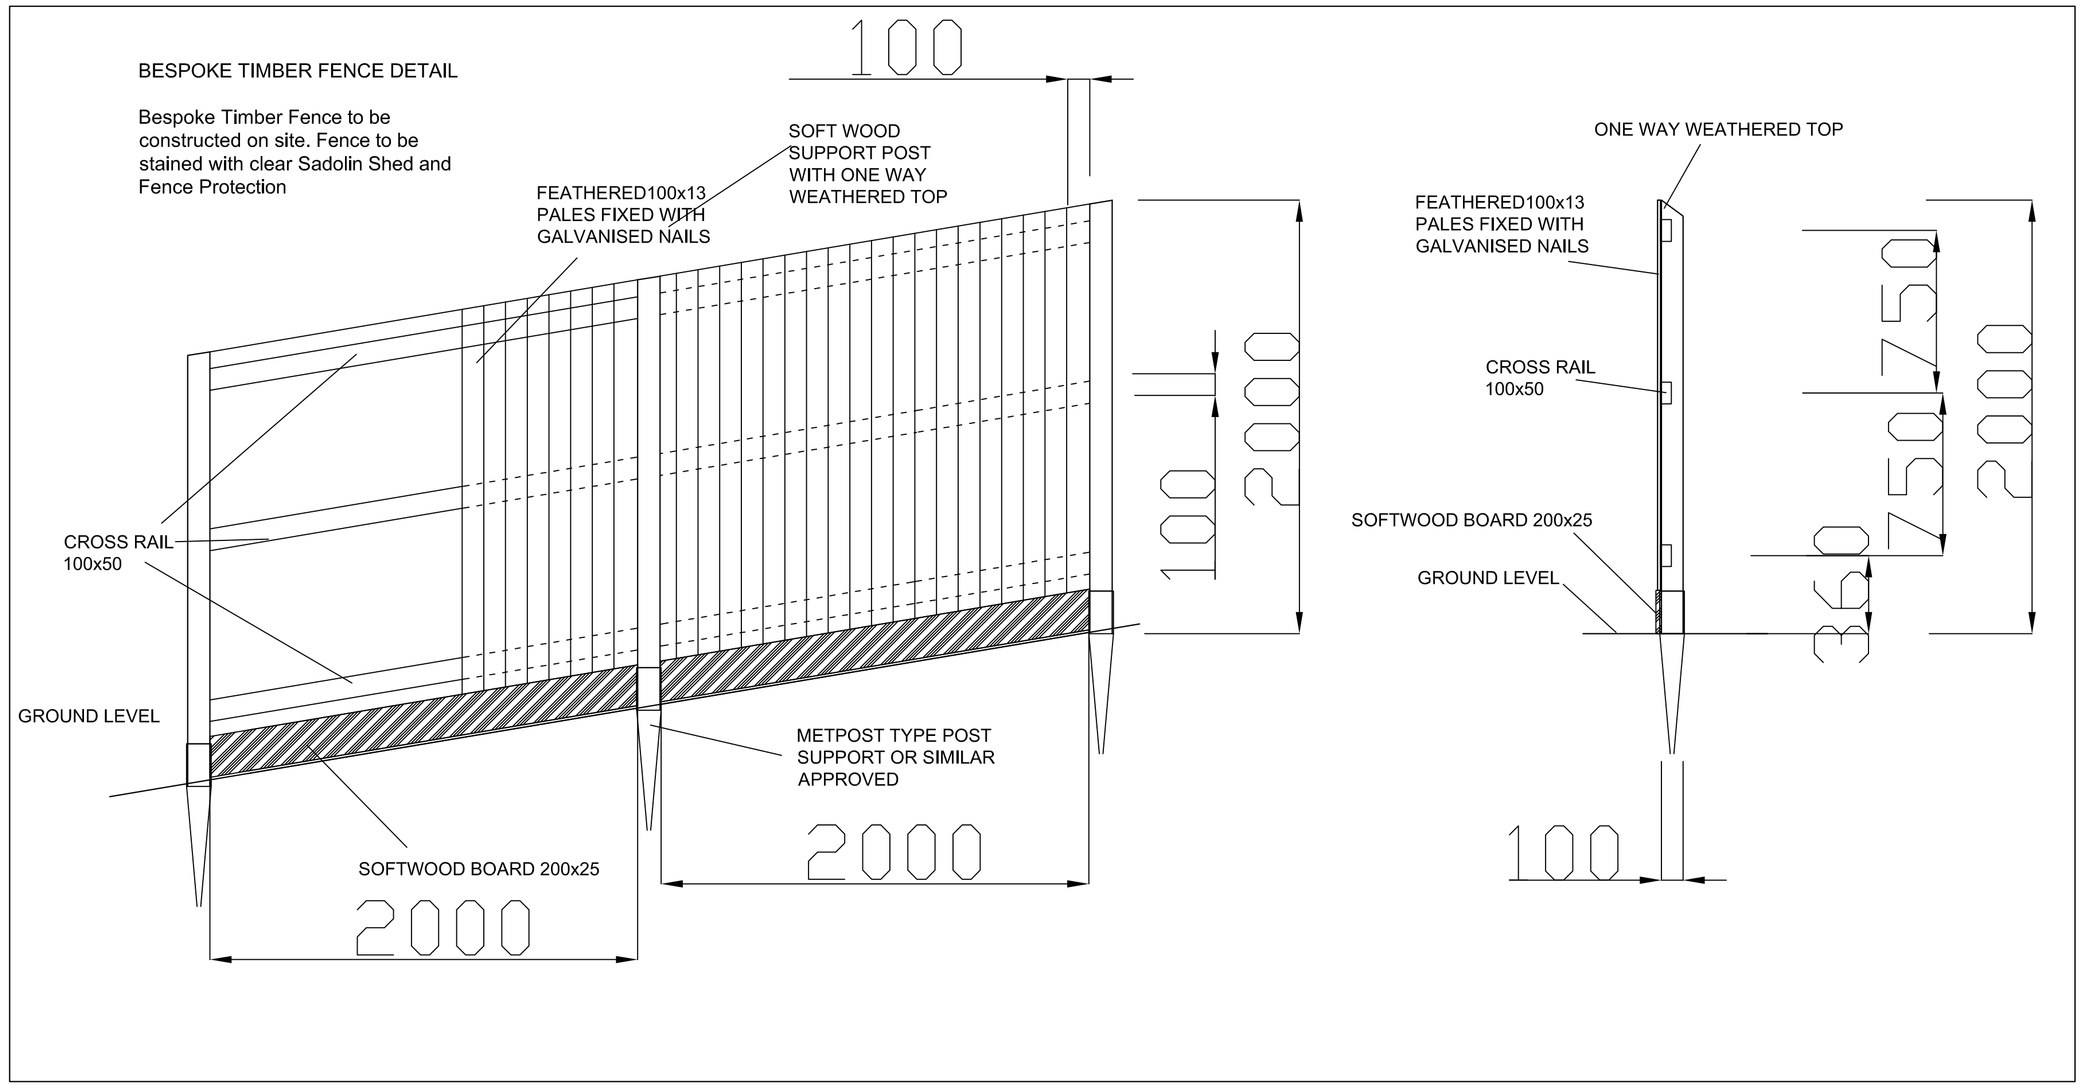




1.8M HIGH STONE WALL

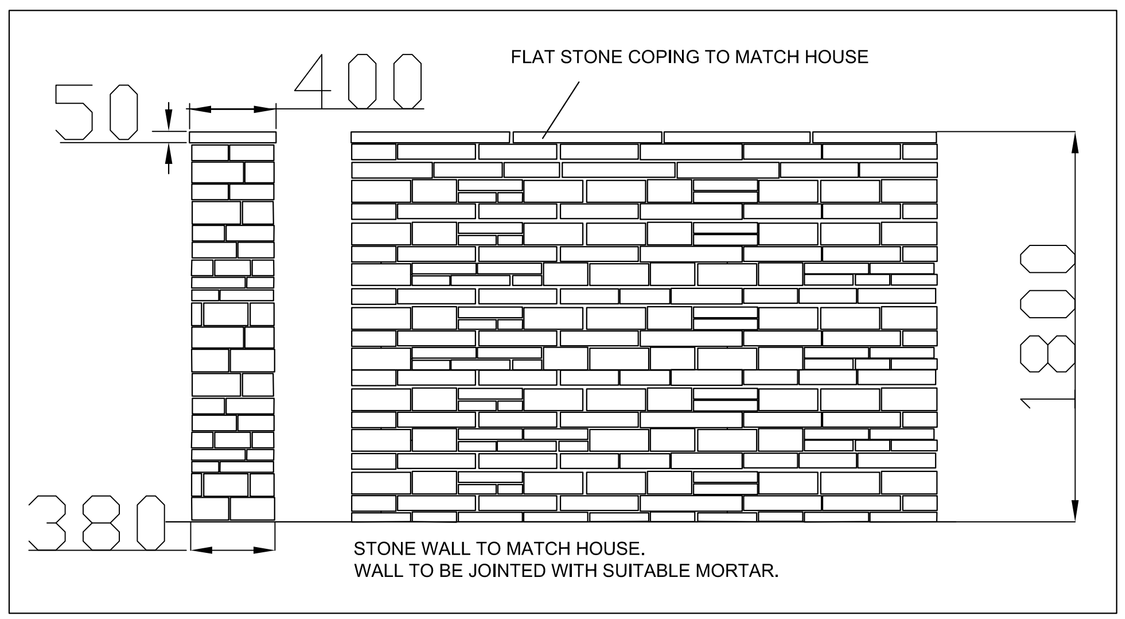

0.6M HIGH TIMBER KNEE RAIL FENCE

600MM HIGH TIMBER KNEE RAIL FENCE

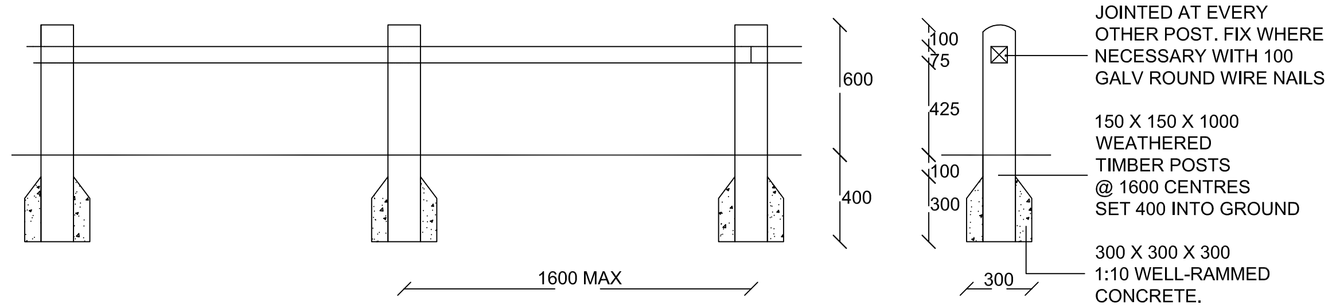

75 X 75 RAILS MORTICED INTO 150 X 150 POSTS, & JOINTED AT EVERY OTHER POST. FIX WHERE NECESSARY WITH 100 GALV ROUND WIRE NAILS

150 X 150 X 1000 WEATHERED TIMBER POSTS @ 1600 CENTRES SET 400 INTO GROUND

300 X 300 X 300 1:10 WELL-RAMMED CONCRETE.

NOTES:

ALL TIMBER SHALL BE APPROVED SOFTWOOD SAWN OR BORED AS SPECIFIED PRIOR TO BEING TREATED.

PRESERVATION SHALL BE COPPER/ CHROME/ARSENIC, WATER BORNE TYPE TO B.S. 4072 & SHALL BE PRESSURE IMPREGNATED IN ACCORDANCE WITH B.S. 5589 (1978) SECTION 6 TABLE 10 TO, TO GIVE 40 YEARS LIFE FOR TIMBER IN CONTACT WITH THE GROUND.

ALL NAILS SHALL BE 100 X 5 ROUND WIRE, GALVANISED TO B.S.729

TIMBER STAIN SHALL BE SADOLINS CLASSIC: COLOURS AS DIRECTED ALL APPLIED IN ACCORDANCE WITH MANUFACTURERS INSTRUCTIONS.
COAT OF STAIN SHALL BE APPLIED BEFORE JOINING TIMBERS TO AVOID SPLASHING OR INACCURATE BRUSHING.

CONCRETE SHALL BE 1:10 (PORTLAND CEMENT TO B.S.12: 40 MM APPROVED STONE AGGREGATE) WELL - RAMMED AS FILLING PROCEEDS

COPING SUBSTITUTED	23.11.10	B
KNEE RAIL DETAIL ADDED	23.11.10	A
No dimension to be scaled from this drawing © Copyright reserved	Date	Rev

tba landscape architects

Landscape Architecture
Urban Design
Environmental Planning

7-9 St Michael's Square
Ashton-under-Lyne
Lancs OL6 6LF

Tel: 0161-308 3765
Fax: 0161-343-3513
E-mail: info@trevorbridge.co.uk

Project
NORTH ROAD / TALBOT ROAD, GLOSSOP
BFT LIMITED

Title
BOUNDARY TREATMENTS

Date	Scale(s)	Dwg no	Rev
18.11.10	1:20 @ A1	2297.03	B

Dwn	Chkd
HS	DG