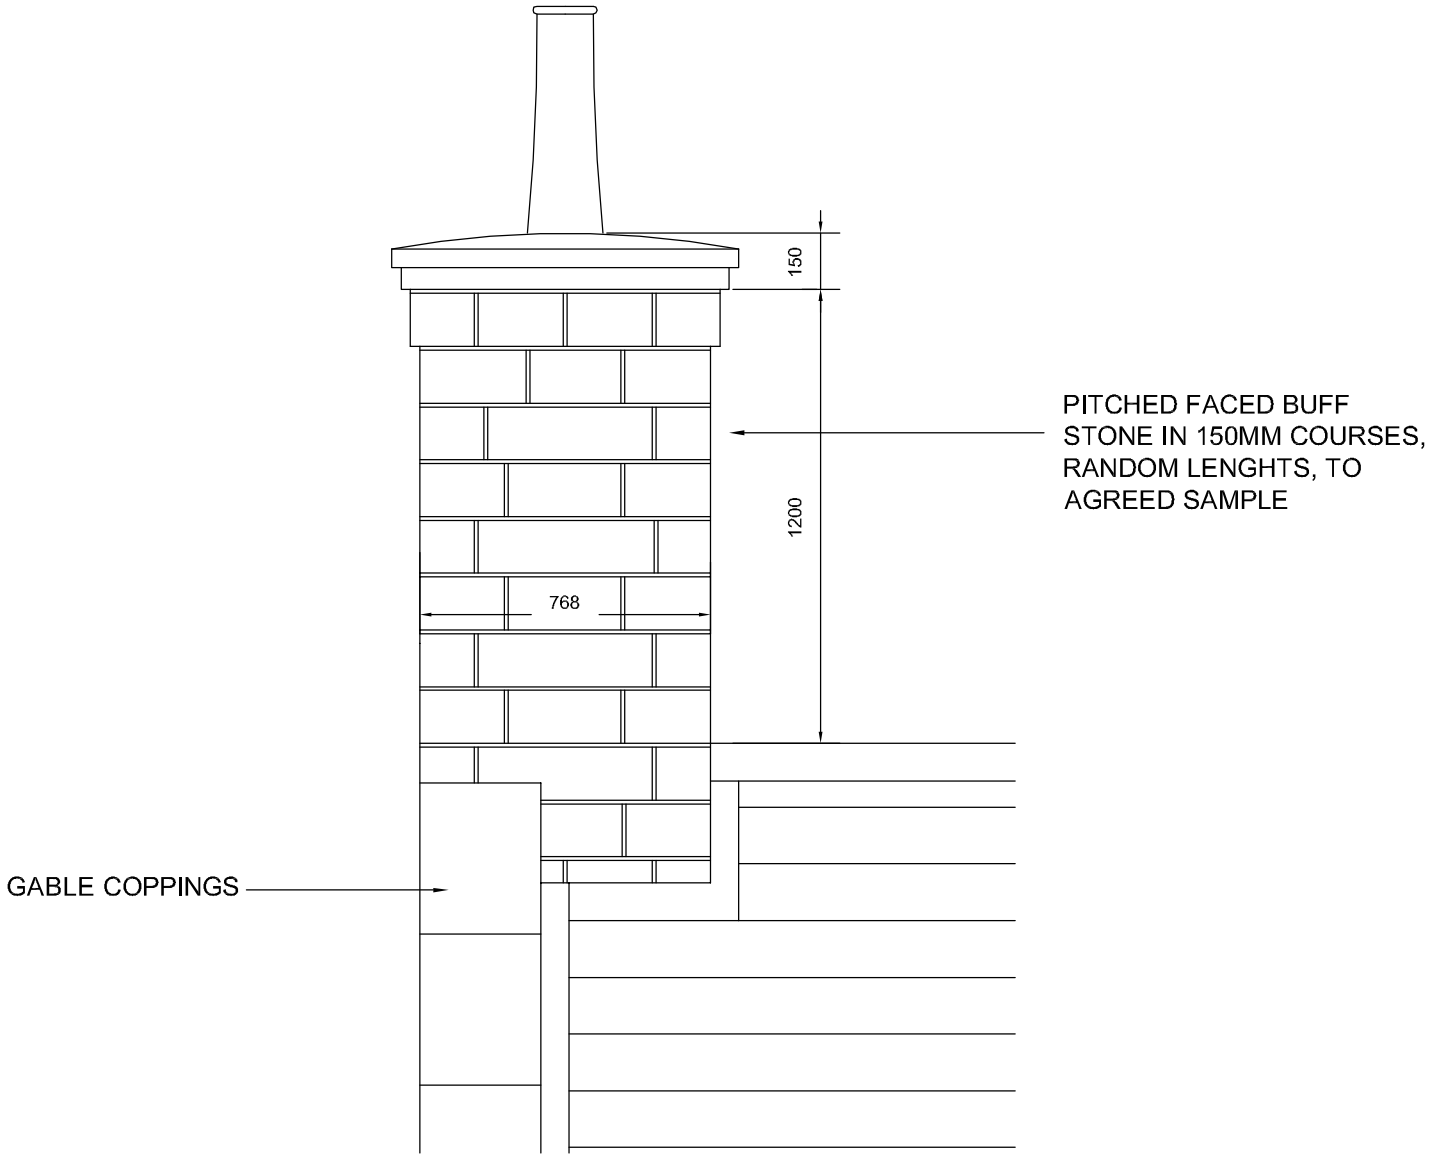


PLOT SUBSTITUTION APPLICATION

Mr & Mrs ROSTRON

PLOT 1 NORTH ROAD, GLOSSOP

scale: 1:20

date: july 2011

R. Sheard - 31 marple road - charlesworth - glossop - derbyshire sk13 5da tel. 01457 865489 - mob - 07733098362

dwg name
PROPOSED NEW DWELLING, NORTH ROAD, GLOSSOP
CHIMNEY DETAIL

dwg no.
RS2011/14 P-203