HPK/2011/0311

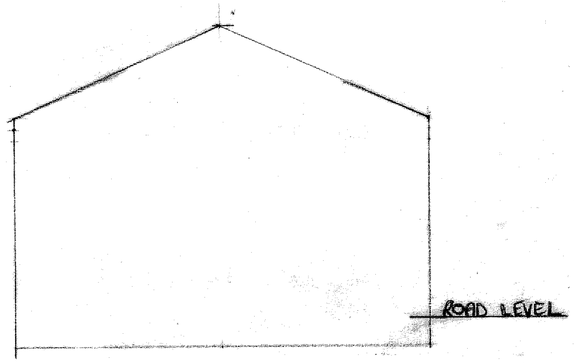

EXISTING GABLE END

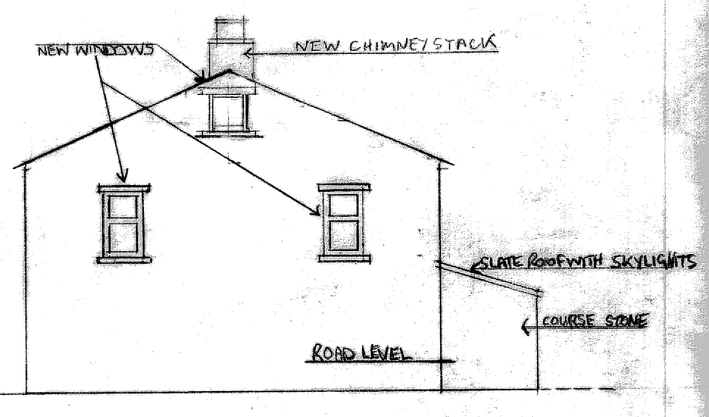

PROPOSED GABLE END

DRAWING TITLE: EXISTING AND PROPOSED GABLE END	
APPLICANT: MR G + MRS C. BURGREAVE	
JOB TITLE: PROPOSED REDIVISION OF: 3 CROSS CLIFFE GLOSSOP DERBYSHIRE	
SCALE 1:100	DATE 22·5·2011

02

HIGH PEAK BOROUGH COUNCIL
GLOSSOP SITE
RECEIVED
14 [illegible] 2011
FILE REF
REPLY REQUIRED