HPK/2011/0311

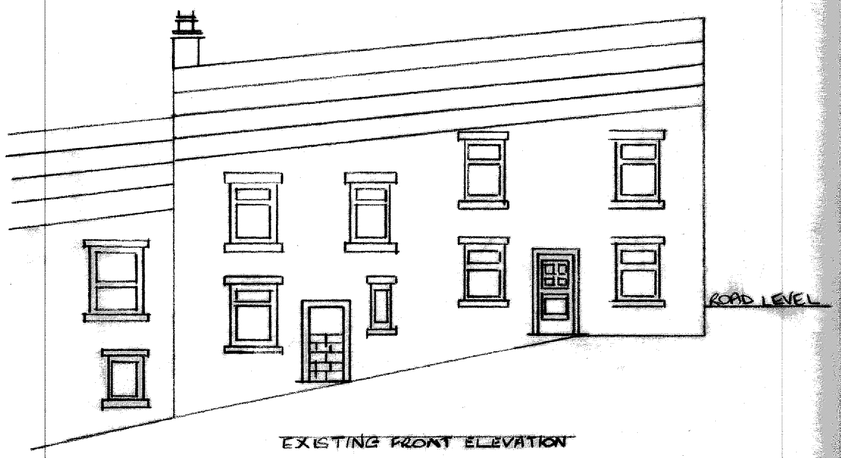

EXISTING FRONT ELEVATION

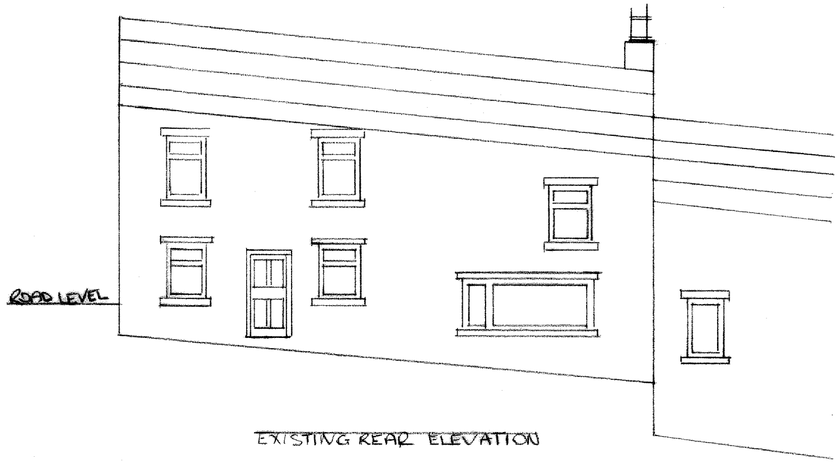

EXISTING REAR ELEVATION

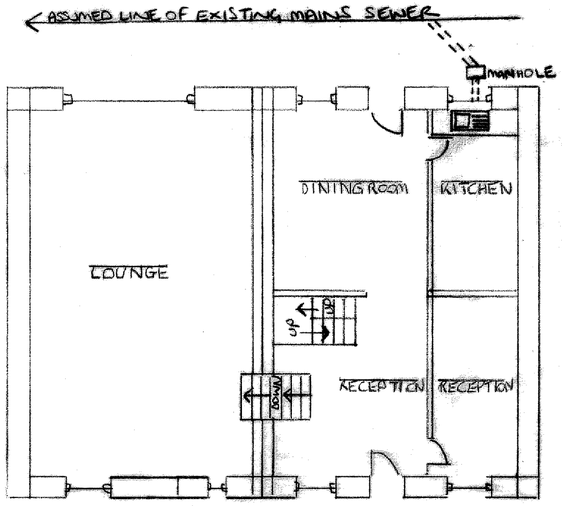

EXISTING GROUND FLOOR PLAN
FRONT

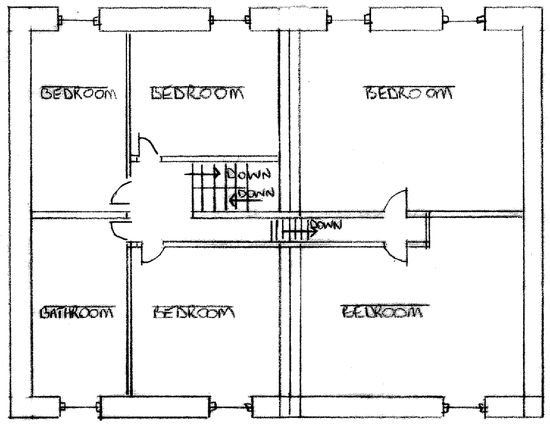

EXISTING FIRST FLOOR PLAN
BACK

HIGH PEAK BOROUGH COUNCIL
GLOSSOP
RECEIVED
14 JUN
FILE REF
REPLY REQUIRED

DRAWING TITLE: EXISTING	
APPLICANT: MR G+MRS C BURGREAVE	
JOB TITLE: PROPOSED REDIVISION OF: 3 CROSS CLIFFE GLOSSOP DERBYSHIRE	
SCALE 1:100	DATE 22-5-2011

01